PHILIPPINE BIDDING DOCUMENTS

Procurement of INFRASTRUCTURE PROJECTS

Government of the Republic of the Philippines

Repair and Improvement Works at DPITC Building and Generator House
IB No. 21-11-37

Department of Science and Technology-Philippine Council for Agriculture, Aquatic, and Natural Resources Research and Development (DOST-PCAARRD)

Sixth Edition
July 2020

TABLE OF CONTENTS

Glossary of Terms, Abbreviations, and Acronyms **4**

Section I. Invitation to Bid **7**

Section II. Instructions to Bidders **9**

1. Scope of Bid 9
2. Funding Information 9
3. Bidding Requirements 9
4. Corrupt, Fraudulent, Collusive, Coercive, and Obstructive Practices 9
5. Eligible Bidders 10
6. Origin of Associated Goods 10
7. Subcontracts 10
8. Pre-Bid Conference 10
9. Clarification and Amendment of Bidding Documents 10
10. Documents Comprising the Bid: Eligibility and Technical Components 11
11. Documents Comprising the Bid: Financial Component 11
12. Alternative Bids 12
13. Bid Prices 12
14. Bid and Payment Currencies 12
15. Bid Security 12
16. Sealing and Marking of Bids 12
17. Deadline for Submission of Bids 13
18. Opening and Preliminary Examination of Bids 13
19. Detailed Evaluation and Comparison of Bids 13
20. Post Qualification 13
21. Signing of the Contract 14

Section III. Bid Data Sheet **15**

Section IV. General Conditions of Contract **16**

1. Scope of Contract 16
2. Sectional Completion of Works 16
3. Possession of Site 16
4. The Contractor's Obligations 16

5. Performance Security 17
6. Site Investigation Reports 17
7. Warranty 17
8. Liability of the Contractor 17
9. Termination for Other Causes 17
10. Dayworks 18
11. Program of Work 18
12. Instructions, Inspections and Audits 18
13. Advance Payment 18
14. Progress Payments 18
15. Operating and Maintenance Manuals 19

Section V. Special Conditions of Contract 20

Section VI. Specifications 21

Section VII. Drawings 23

Section VIII. Bill of Quantities 24

Section IX. Checklist of Technical and Financial Documents 26

Glossary of Terms, Abbreviations, and Acronyms

ABC – Approved Budget for the Contract.

ARCC – Allowable Range of Contract Cost.

BAC – Bids and Awards Committee.

Bid – A signed offer or proposal to undertake a contract submitted by a bidder in response to and in consonance with the requirements of the bidding documents. Also referred to as *Proposal* and *Tender.* (2016 revised IRR, Section 5[c])

Bidder – Refers to a contractor, manufacturer, supplier, distributor and/or consultant who submits a bid in response to the requirements of the Bidding Documents. (2016 revised IRR, Section 5[d])

Bidding Documents – The documents issued by the Procuring Entity as the bases for bids, furnishing all information necessary for a prospective bidder to prepare a bid for the Goods, Infrastructure Projects, and/or Consulting Services required by the Procuring Entity. (2016 revised IRR, Section 5[e])

BIR – Bureau of Internal Revenue.

BSP – Bangko Sentral ng Pilipinas.

CDA – Cooperative Development Authority.

Consulting Services – Refer to services for Infrastructure Projects and other types of projects or activities of the GOP requiring adequate external technical and professional expertise that are beyond the capability and/or capacity of the GOP to undertake such as, but not limited to: (i) advisory and review services; (ii) pre-investment or feasibility studies; (iii) design; (iv) construction supervision; (v) management and related services; and (vi) other technical services or special studies. (2016 revised IRR, Section 5[i])

Contract – Refers to the agreement entered into between the Procuring Entity and the Supplier or Manufacturer or Distributor or Service Provider for procurement of Goods and Services; Contractor for Procurement of Infrastructure Projects; or Consultant or Consulting Firm for Procurement of Consulting Services; as the case may be, as recorded in the Contract Form signed by the parties, including all attachments and appendices thereto and all documents incorporated by reference therein.

Contractor – is a natural or juridical entity whose proposal was accepted by the Procuring Entity and to whom the Contract to execute the Work was awarded. Contractor as used in these Bidding Documents may likewise refer to a supplier, distributor, manufacturer, or consultant.

CPI – Consumer Price Index.

DOLE – Department of Labor and Employment.

DTI – Department of Trade and Industry.

Foreign-funded Procurement or Foreign-Assisted Project – Refers to procurement whose funding source is from a foreign government, foreign or international financing institution as specified in the Treaty or International or Executive Agreement. (2016 revised IRR, Section 5[b]).

GFI – Government Financial Institution.

GOCC – Government-owned and/or –controlled corporation.

Goods – Refer to all items, supplies, materials and general support services, except Consulting Services and Infrastructure Projects, which may be needed in the transaction of public businesses or in the pursuit of any government undertaking, project or activity, whether in the nature of equipment, furniture, stationery, materials for construction, or personal property of any kind, including non-personal or contractual services such as the repair and maintenance of equipment and furniture, as well as trucking, hauling, janitorial, security, and related or analogous services, as well as procurement of materials and supplies provided by the Procuring Entity for such services. The term "related" or "analogous services" shall include, but is not limited to, lease or purchase of office space, media advertisements, health maintenance services, and other services essential to the operation of the Procuring Entity. (2016 revised IRR, Section 5[r])

GOP – Government of the Philippines.

Infrastructure Projects – Include the construction, improvement, rehabilitation, demolition, repair, restoration or maintenance of roads and bridges, railways, airports, seaports, communication facilities, civil works components of information technology projects, irrigation, flood control and drainage, water supply, sanitation, sewerage and solid waste management systems, shore protection, energy/power and electrification facilities, national buildings, school buildings, hospital buildings, and other related construction projects of the government. Also referred to as *civil works or works*. (2016 revised IRR, Section 5[u])

LGUs – Local Government Units.

NFCC – Net Financial Contracting Capacity.

NGA – National Government Agency.

PCAB – Philippine Contractors Accreditation Board.

PhilGEPS - Philippine Government Electronic Procurement System.

Procurement Project – refers to a specific or identified procurement covering goods, infrastructure project or consulting services. A Procurement Project shall be described, detailed, and scheduled in the Project Procurement Management Plan prepared by the agency

which shall be consolidated in the procuring entity's Annual Procurement Plan. (GPPB Circular No. 06-2019 dated 17 July 2019)

PSA – Philippine Statistics Authority.

SEC – Securities and Exchange Commission.

SLCC – Single Largest Completed Contract.

UN – United Nations.

OFFICE OF THE EXECUTIVE DIRECTOR
Administration, Resource Management and Support Services

November 11, 2021

Section I. Invitation to Bid

INVITATION TO BID FOR REPAIR AND IMPROVEMENT WORKS AT DPITC BUILDING AND GENERATOR HOUSE

The Department of Science and Technology-Philippine Council for Agriculture, Aquatic, and Natural Resources Research and Development (DOST-PCAARRD), through the General Appropriations Act FY 2021 intends to apply the sum of **ONE MILLION FIVE HUNDRED FORTY SEVEN THOUSAND EIGHT HUNDRED NINETY ONE PESOS AND 64/100 (PhP1,547,891.64)** being the ABC to payment under the contract for the project "**Repair and Improvement Works at DPITC Building and Generator House", /IB No. 21-11-37**. Bids received in excess of the ABC shall be automatically rejected at bid opening.

The DOST-PCAARRD now invites bids for the above Procurement Project. Completion of the Works is required for sixty (60) calendar days. Bidders should have completed a contract similar to the Project. The description of an eligible bidder is contained in the Bidding Documents, particularly, in Section II (Instructions to Bidders).

Bidding will be conducted through open competitive bidding procedures using non-discretionary "*pass/fail*" criterion as specified in the 2016 revised Implementing Rules and Regulations (IRR) of Republic Act (RA) No. 9184.

Interested bidders may obtain further information from DOST-PCAARRD and inspect the Bidding Documents at the address given below during 8:00 A.M. to 5:00 P.M.

A complete set of Bidding Documents may be acquired free of charge by interested bidders on November 16 to December 6, 2021 from the given address and website/s below.

DOST-PCAARRD will hold a Pre-Bid Conference on November 24, 2021, 11:00 A.M. at DOST-PCAARRD and/or through video conferencing or webcasting via Zoom, which shall be open to prospective bidders.

Paseo de Valmayor, Brgy. Timugan, Los Baños, Laguna, Philippines 4030
Tel. No. (63) (49) 554-9670
Fax No. (63) (49) 536-0016; 536-7922
Manila Liaison Office: 2F Metrology Center, ITDI-DOST, Bicutan, Taguig City, Metro Manila 1631/ Tel. No. (63) (2) 837-1651
E-mail: pcaarrd@pcaarrd.dost.gov.ph / http://www.pcaarrd.dost.gov.ph

Bids must be duly received by the BAC Secretariat through: (i) manual submission at the office address indicated below, (ii) online or electronic submission as indicated below, or (iii) both on or before December 6, 2021, 2:00 P.M. Late bids shall not be accepted.

All bids must be accompanied by a bid security in any of the acceptable forms and in the amount stated in **ITB** Clause 15.

Bid opening shall be on December 6, 2021, 2:00 P.M. at the given address below and/or via Zoom. Bids will be opened in the presence of the bidders' representatives who choose to attend the activity.

The DOST-PCAARRD reserves the right to reject any and all bids, declare a failure of bidding, or not award the contract at any time prior to contract award in accordance with Sections 35.6 and 41 of the 2016 revised Implementing Rules and Regulations (IRR) of RA No. 9184, without thereby incurring any liability to the affected bidder or bidders.

For further information, please refer to:

Ms. Elyver B. Maligalig
Head, Secretariat
Bids and Awards Committee
Philippine Council for Agriculture, Aquatic and
Natural Resources Research and Development (PCAARRD)
Paseo de Valmayor, Timugan, Economic Garden
Los Baños, Laguna
Email address: bac@pcaarrd.dost.gov.ph
Telephone No. (63-49) 554-9670
Fax Nos. (63-49) 536-0016/536-7922
Website: http://www.pcaarrd.dost.gov.ph

You may visit the following websites:

For downloading of Bidding Documents:
http://www.pcaarrd.dost.gov.ph/home/portal/index.php/bac/invitation-to-apply-for-eligibility-and-to-bid

MELVIN B. CARLOS, PhD, CESO IV
Deputy Executive Director III
and Chairperson, BAC

Paseo de Valmayor, Brgy. Timugan, Los Baños, Laguna, Philippines 4030
Tel. No. (63) (49) 554-9670
Fax No. (63) (49) 536-0016; 536-7922
Manila Liaison Office: 2F Metrology Center, ITDI-DOST, Bicutan, Taguig City, Metro Manila 1631/ Tel. No. (63) (2) 837-1651
E-mail: pcaarrd@pcaarrd.dost.gov.ph / http://www.pcaarrd.dost.gov.ph

Section II. Instructions to Bidders

1. Scope of Bid

The Procuring Entity, DOST-PCAARRD invites Bids for the Repair and Improvement Works at DPITC Building and Generator House with Project Identification Number 21-11-37.

The Procurement Project is a single lot for the construction of Works, as described in Section VI (Specifications).

2. Funding Information

2.1. The GOP through the source of funding as indicated below for FY 2021 in the amount of PhP1,547,891.64.

2.2. The source of funding is NGA, the General Appropriations Act or Special Appropriations.

3. Bidding Requirements

The Bidding for the Project shall be governed by all the provisions of RA No. 9184 and its 2016 revised IRR, including its Generic Procurement Manual and associated policies, rules and regulations as the primary source thereof, while the herein clauses shall serve as the secondary source thereof.

Any amendments made to the IRR and other GPPB issuances shall be applicable only to the ongoing posting, advertisement, or invitation to bid by the BAC through the issuance of a supplemental or bid bulletin.

The Bidder, by the act of submitting its Bid, shall be deemed to have inspected the site, determined the general characteristics of the contracted Works and the conditions for this Project, such as the location and the nature of the work; (b) climatic conditions; (c) transportation facilities; (c) nature and condition of the terrain, geological conditions at the site communication facilities, requirements, location and availability of construction aggregates and other materials, labor, water, electric power and access roads; and (d) other factors that may affect the cost, duration and execution or implementation of the contract, project, or work and examine all instructions, forms, terms, and project requirements in the Bidding Documents.

4. Corrupt, Fraudulent, Collusive, Coercive, and Obstructive Practices

The Procuring Entity, as well as the Bidders and Contractors, shall observe the highest standard of ethics during the procurement and execution of the contract. They or through an agent shall not engage in corrupt, fraudulent, collusive, coercive, and obstructive practices defined under Annex "I" of the 2016 revised IRR of RA No. 9184 or other integrity violations in competing for the Project.

5. Eligible Bidders

5.1. Only Bids of Bidders found to be legally, technically, and financially capable will be evaluated.

5.2. The Bidder must have an experience of having completed a Single Largest Completed Contract (SLCC) that is similar to this Project, equivalent to at least fifty percent (50%) of the ABC adjusted, if necessary, by the Bidder to current prices using the PSA's CPI, except under conditions provided for in Section 23.4.2.4 of the 2016 revised IRR of RA No. 9184.

A contract is considered to be "similar" to the contract to be bid if it has the major categories of work stated in the **BDS**.

5.3. For Foreign-funded Procurement, the Procuring Entity and the foreign government/foreign or international financing institution may agree on another track record requirement, as specified in the Bidding Document prepared for this purpose.

5.4. The Bidders shall comply with the eligibility criteria under Section 23.4.2 of the 2016 IRR of RA No. 9184.

6. Origin of Associated Goods

There is no restriction on the origin of Goods other than those prohibited by a decision of the UN Security Council taken under Chapter VII of the Charter of the UN.

7. Subcontracts

7.1. The Bidder may subcontract portions of the Project to the extent allowed by the Procuring Entity as stated herein, but in no case more than fifty percent (50%) of the Project.

The Procuring Entity has prescribed that Subcontracting is not allowed.

7.2. Subcontracting of any portion of the Project does not relieve the Contractor of any liability or obligation under the Contract. The Supplier will be responsible for the acts, defaults, and negligence of any subcontractor, its agents, servants, or workmen as fully as if these were the Contractor's own acts, defaults, or negligence, or those of its agents, servants, or workmen.

8. Pre-Bid Conference

The Procuring Entity will hold a pre-bid conference for this Project on the specified date and time and either at its physical address and/or through videoconferencing/webcasting as indicated in paragraph 6 of the **IB.**

9. Clarification and Amendment of Bidding Documents

Prospective bidders may request for clarification on and/or interpretation of any part of the Bidding Documents. Such requests must be in writing and received by the Procuring Entity, either at its given address or through electronic mail indicated in the **IB**, at least ten (10) calendar days before the deadline set for the submission and receipt of Bids.

10. Documents Comprising the Bid: Eligibility and Technical Components

10.1. The first envelope shall contain the eligibility and technical documents of the Bid as specified in **Section IX. Checklist of Technical and Financial Documents**.

10.2. If the eligibility requirements or statements, the bids, and all other documents for submission to the BAC are in foreign language other than English, it must be accompanied by a translation in English, which shall be authenticated by the appropriate Philippine foreign service establishment, post, or the equivalent office having jurisdiction over the foreign bidder's affairs in the Philippines. For Contracting Parties to the Apostille Convention, only the translated documents shall be authenticated through an apostille pursuant to GPPB Resolution No. 13-2019 dated 23 May 2019. The English translation shall govern, for purposes of interpretation of the bid.

10.3. A valid PCAB License is required, and in case of joint ventures, a valid special PCAB License, and registration for the type and cost of the contract for this Project. Any additional type of Contractor license or permit shall be indicated in the **BDS**.

10.4. A List of Contractor's key personnel (e.g., Project Manager, Project Engineers, Materials Engineers, and Foremen) assigned to the contract to be bid, with their complete qualification and experience data shall be provided. These key personnel must meet the required minimum years of experience set in the **BDS**.

10.5. A List of Contractor's major equipment units, which are owned, leased, and/or under purchase agreements, supported by proof of ownership, certification of availability of equipment from the equipment lessor/vendor for the duration of the project, as the case may be, must meet the minimum requirements for the contract set in the **BDS**.

11. Documents Comprising the Bid: Financial Component

11.1. The second bid envelope shall contain the financial documents for the Bid as specified in **Section IX. Checklist of Technical and Financial Documents**.

11.2. Any bid exceeding the ABC indicated in paragraph 1 of the **IB** shall not be accepted.

11.3. For Foreign-funded procurement, a ceiling may be applied to bid prices provided the conditions are met under Section 31.2 of the 2016 revised IRR of RA No. 9184.

12. Alternative Bids

Bidders shall submit offers that comply with the requirements of the Bidding Documents, including the basic technical design as indicated in the drawings and specifications. Unless there is a value engineering clause in the **BDS**, alternative Bids shall not be accepted.

13. Bid Prices

All bid prices for the given scope of work in the Project as awarded shall be considered as fixed prices, and therefore not subject to price escalation during contract implementation, except under extraordinary circumstances as determined by the NEDA and approved by the GPPB pursuant to the revised Guidelines for Contract Price Escalation guidelines.

14. Bid and Payment Currencies

14.1. Bid prices may be quoted in the local currency or tradeable currency accepted by the BSP at the discretion of the Bidder. However, for purposes of bid evaluation, Bids denominated in foreign currencies shall be converted to Philippine currency based on the exchange rate as published in the BSP reference rate bulletin on the day of the bid opening.

14.2. Payment of the contract price shall be made in Philippine Pesos.

15. Bid Security

15.1. The Bidder shall submit a Bid Securing Declaration or any form of Bid Security in the amount indicated in the **BDS**, which shall be not less than the percentage of the ABC in accordance with the schedule in the **BDS**.

15.2. The Bid and bid security shall be valid until April 5, 2022. Any bid not accompanied by an acceptable bid security shall be rejected by the Procuring Entity as non-responsive.

16. Sealing and Marking of Bids

Each Bidder shall submit one copy of the first and second components of its Bid.

The Procuring Entity may request additional hard copies and/or electronic copies of the Bid. However, failure of the Bidders to comply with the said request shall not be a ground for disqualification.

If the Procuring Entity allows the submission of bids through online submission to the given website or any other electronic means, the Bidder shall submit an electronic

copy of its Bid, which must be digitally signed. An electronic copy that cannot be opened or is corrupted shall be considered non-responsive and, thus, automatically disqualified.

17. Deadline for Submission of Bids

The Bidders shall submit on the specified date and time and either at its physical address or through online submission as indicated in paragraph 7 of the **IB.**

18. Opening and Preliminary Examination of Bids

18.1. The BAC shall open the Bids in public at the time, on the date, and at the place specified in paragraph 9 of the **IB**. The Bidders' representatives who are present shall sign a register evidencing their attendance. In case videoconferencing, webcasting or other similar technologies will be used, attendance of participants shall likewise be recorded by the BAC Secretariat.

In case the Bids cannot be opened as scheduled due to justifiable reasons, the rescheduling requirements under Section 29 of the 2016 revised IRR of RA No. 9184 shall prevail.

18.2. The preliminary examination of Bids shall be governed by Section 30 of the 2016 revised IRR of RA No. 9184.

19. Detailed Evaluation and Comparison of Bids

19.1. The Procuring Entity's BAC shall immediately conduct a detailed evaluation of all Bids rated "*passed*" using non-discretionary pass/fail criteria. The BAC shall consider the conditions in the evaluation of Bids under Section 32.2 of 2016 revised IRR of RA No. 9184.

19.2. If the Project allows partial bids, all Bids and combinations of Bids as indicated in the **BDS** shall be received by the same deadline and opened and evaluated simultaneously so as to determine the Bid or combination of Bids offering the lowest calculated cost to the Procuring Entity. Bid Security as required by **ITB** Clause 16 shall be submitted for each contract (lot) separately.

19.3. In all cases, the NFCC computation pursuant to Section 23.4.2.6 of the 2016 revised IRR of RA No. 9184 must be sufficient for the total of the ABCs for all the lots participated in by the prospective Bidder.

20. Post Qualification

Within a non-extendible period of five (5) calendar days from receipt by the Bidder of the notice from the BAC that it submitted the Lowest Calculated Bid, the Bidder shall submit its latest income and business tax returns filed and paid through the BIR Electronic Filing and Payment System (eFPS), and other appropriate licenses and permits required by law and stated in the **BDS**.

21. Signing of the Contract

The documents required in Section 37.2 of the 2016 revised IRR of RA No. 9184 shall form part of the Contract. Additional Contract documents are indicated in the **BDS**.

Section III. Bid Data Sheet

<table>
<tr><th>ITB Clause</th><th></th></tr>
<tr><td>5.2</td><td>For this purpose, contracts similar to the Projects refer to contracts which have the same major categories of work, which shall be:

Plumbing, painting, tiling, carpentry, masonry, concrete, roofing, roof framing and electrical works.

Single Largest Completed Contract Similar to the contract should be covered within 5 years immediately prior to the date of submission and receipt of bids.</td></tr>
<tr><td>7.1</td><td>Not applicable.</td></tr>
<tr><td>10.3</td><td>No further instructions.</td></tr>
<tr><td>10.4</td><td>The key personnel must meet the required minimum years of experience set below:

<u>Key Personnel</u> — <u>General Experience</u> — <u>Relevant Experience</u>

Project Engineer — 2 years — 1 year
Construction Foreman — 2 years — 1 year</td></tr>
<tr><td>10.5</td><td>No further instructions.</td></tr>
<tr><td>12</td><td>No further instructions.</td></tr>
<tr><td>15.1</td><td>The bid security shall be in the form of a Bid Securing Declaration or any of the following forms and amounts:

a. The amount of not less than PhP30,957.83 if bid security is in cash, cashier’s/manager’s check, bank draft/guarantee or irrevocable letter of credit;

b. The amount of not less than PhP77,394.58 if bid security is in Surety Bond.</td></tr>
<tr><td>19.2</td><td>Not applicable.</td></tr>
<tr><td>20</td><td>If not included in the bidder’s proposal for the scheduled bid opening:

1. Registration certificate from SEC, Department of Trade and Industry (DTI) for sole proprietorship, or CDA for cooperatives;

2. Mayor’s permit issued by the city or municipality where the principal place of business of the prospective bidder is located;

3. Tax Clearance Certificate per Executive Order 398, series of 2005, as finally reviewed and approved by the BIR;

4. Latest Income and Business Tax Returns filed and paid through the BIR Electronic Filing and Payment System (eFPS).

Note:

a. Bidder who submitted its bids manually must send electronic copies of its proposals to bac@pcaarrd.dost.gov.ph

b. In case the bidder submitted item nos 1-3 during bid opening, its PhilGEPS Registration Certificate must be submitted during post-qualification

The scanned copies of the Bid Securing Declaration or other forms of bid security excluding cash, and the Omnibus Sworn Statement submitted in the first bid envelope are considered compliant with the requirements for bid submission under the rules, subject to submission of the original copies thereof during the post-qualification stage.</td></tr>
<tr><td>21</td><td>Additional contract documents:
1. Construction safety and health program approved by the DOLE.</td></tr>
</table>

Section IV. General Conditions of Contract

1. Scope of Contract

This Contract shall include all such items, although not specifically mentioned, that can be reasonably inferred as being required for its completion as if such items were expressly mentioned herein. All the provisions of RA No. 9184 and its 2016 revised IRR, including the Generic Procurement Manual, and associated issuances, constitute the primary source for the terms and conditions of the Contract, and thus, applicable in contract implementation. Herein clauses shall serve as the secondary source for the terms and conditions of the Contract.

This is without prejudice to Sections 74.1 and 74.2 of the 2016 revised IRR of RA No. 9184 allowing the GPPB to amend the IRR, which shall be applied to all procurement activities, the advertisement, posting, or invitation of which were issued after the effectivity of the said amendment.

2. Sectional Completion of Works

If sectional completion is specified in the **Special Conditions of Contract (SCC)**, references in the Conditions of Contract to the Works, the Completion Date, and the Intended Completion Date shall apply to any Section of the Works (other than references to the Completion Date and Intended Completion Date for the whole of the Works).

3. Possession of Site

3.1 The Procuring Entity shall give possession of all or parts of the Site to the Contractor based on the schedule of delivery indicated in the **SCC,** which corresponds to the execution of the Works. If the Contractor suffers delay or incurs cost from failure on the part of the Procuring Entity to give possession in accordance with the terms of this clause, the Procuring Entity's Representative shall give the Contractor a Contract Time Extension and certify such sum as fair to cover the cost incurred, which sum shall be paid by Procuring Entity.

3.2 If possession of a portion is not given by the above date, the Procuring Entity will be deemed to have delayed the start of the relevant activities. The resulting adjustments in contract time to address such delay may be addressed through contract extension provided under Annex "E" of the 2016 revised IRR of RA No. 9184.

4. The Contractor's Obligations

The Contractor shall employ the key personnel named in the Schedule of Key Personnel indicating their designation, in accordance with **ITB** Clause 10.3 and specified in the **BDS**, to carry out the supervision of the Works.

The Procuring Entity will approve any proposed replacement of key personnel only if their relevant qualifications and abilities are equal to or better than those of the personnel listed in the Schedule.

5. Performance Security

5.1. Within ten (10) calendar days from receipt of the Notice of Award from the Procuring Entity but in no case later than the signing of the contract by both parties, the successful Bidder shall furnish the performance security in any of the forms prescribed in Section 39 of the 2016 revised IRR.

5.2. The Contractor, by entering into the Contract with the Procuring Entity, acknowledges the right of the Procuring Entity to institute action pursuant to RA No. 3688 against any subcontractor be they an individual, firm, partnership, corporation, or association supplying the Contractor with labor, materials and/or equipment for the performance of this Contract.

6. Site Investigation Reports

The Contractor, in preparing the Bid, shall rely on any Site Investigation Reports referred to in the **SCC** supplemented by any information obtained by the Contractor.

7. Warranty

7.1. In case the Contractor fails to undertake the repair works under Section 62.2.2 of the 2016 revised IRR, the Procuring Entity shall forfeit its performance security, subject its property(ies) to attachment or garnishment proceedings, and perpetually disqualify it from participating in any public bidding. All payables of the GOP in his favor shall be offset to recover the costs.

7.2. The warranty against Structural Defects/Failures, except that occasioned-on force majeure, shall cover the period from the date of issuance of the Certificate of Final Acceptance by the Procuring Entity. Specific duration of the warranty is found in the **SCC**.

8. Liability of the Contractor

Subject to additional provisions, if any, set forth in the **SCC**, the Contractor's liability under this Contract shall be as provided by the laws of the Republic of the Philippines.

If the Contractor is a joint venture, all partners to the joint venture shall be jointly and severally liable to the Procuring Entity.

9. Termination for Other Causes

Contract termination shall be initiated in case it is determined *prima facie* by the Procuring Entity that the Contractor has engaged, before, or during the implementation of the contract, in unlawful deeds and behaviors relative to contract

acquisition and implementation, such as, but not limited to corrupt, fraudulent, collusive, coercive, and obstructive practices as stated in **ITB** Clause 4.

10. Dayworks

Subject to the guidelines on Variation Order in Annex "E" of the 2016 revised IRR of RA No. 9184, and if applicable as indicated in the **SCC**, the Dayworks rates in the Contractor's Bid shall be used for small additional amounts of work only when the Procuring Entity's Representative has given written instructions in advance for additional work to be paid for in that way.

11. Program of Work

11.1. The Contractor shall submit to the Procuring Entity's Representative for approval the said Program of Work showing the general methods, arrangements, order, and timing for all the activities in the Works. The submissions of the Program of Work are indicated in the **SCC.**

11.2. The Contractor shall submit to the Procuring Entity's Representative for approval an updated Program of Work at intervals no longer than the period stated in the **SCC.** If the Contractor does not submit an updated Program of Work within this period, the Procuring Entity's Representative may withhold the amount stated in the **SCC** from the next payment certificate and continue to withhold this amount until the next payment after the date on which the overdue Program of Work has been submitted.

12. Instructions, Inspections and Audits

The Contractor shall permit the GOP or the Procuring Entity to inspect the Contractor's accounts and records relating to the performance of the Contractor and to have them audited by auditors of the GOP or the Procuring Entity, as may be required.

13. Advance Payment

The Procuring Entity shall, upon a written request of the Contractor which shall be submitted as a Contract document, make an advance payment to the Contractor in an amount not exceeding fifteen percent (15%) of the total contract price, to be made in lump sum, or at the most two installments according to a schedule specified in the **SCC**, subject to the requirements in Annex "E" of the 2016 revised IRR of RA No. 9184.

14. Progress Payments

The Contractor may submit a request for payment for Work accomplished. Such requests for payment shall be verified and certified by the Procuring Entity's Representative/Project Engineer. Except as otherwise stipulated in the **SCC**, materials and equipment delivered on the site but not completely put in place shall not be included for payment.

15. Operating and Maintenance Manuals

15.1. If required, the Contractor will provide "as built" Drawings and/or operating and maintenance manuals as specified in the **SCC.**

15.2. If the Contractor does not provide the Drawings and/or manuals by the dates stated above, or they do not receive the Procuring Entity's Representative's approval, the Procuring Entity's Representative may withhold the amount stated in the **SCC** from payments due to the Contractor.

Section V. Special Conditions of Contract

GCC Clause	
2	Sixty (60) calendar days; begin three (3) calendar days from receipt of the Notice to Proceed.
4.1	The **Procuring Entity** shall give possession of all parts of the Site to the Contractor during the contract period.
6	No further instructions.
7.2	Five (5) years.
10	Dayworks are applicable at the rate shown in the Contractor's original Bid.
11.1	The Contractor shall submit the Program of Work to the Procuring Entity's Representative within five (5) days of delivery of the Notice of Award.
11.2	The amount to be withheld for late submission of an updated Program of Work is PhP10,000.00.
13	The amount of the advance payment is 15% of the Contract Amount.
14	No further instructions.
15.1	The date by which "as built" drawings are required is Ten (10) calendar days after project completion.
15.2	The amount to be withheld for failing to produce "as built" drawings and by the date required is Php 10,000.00.

Section VI. Specifications

(a) GENERAL REQUIREMENTS

TS-1 General

1.1 Provision

The Contractor shall perform all the required scope of works for the Repair and Improvement Works at DPITC Building and Generator House in compliance with these Technical Specifications.

1.2 Drawings and Specifications

Drawings and specifications are intended to complement each other, so that if anything is shown on the drawings, but not mentioned in the specifications, or vice versa, it is to be furnished and built as though specifically set forth in both. If any discrepancies occur in the drawings or specifications, the same shall be referred to the Engineers assigned in the project before proceeding with the work. The Engineer's decision on such discrepancies shall be final provided that the said discrepancies will not incur any additional cost and will not sacrifice the structural integrity of any building.

1.3 Large scale drawings shall have preference over smaller scale drawings and figured dimensions shall have preference over scaled dimensions.

1.4 The Engineer may, during the progress of the work, furnish additional drawings specifications and instructions for new items of work as may be necessary, for the proper and adequate implementation of the work. The Contractor shall implement the additional work in accordance with drawings, specifications and instruction. Such additional drawings, specifications and instruction shall be deemed part of the Contract Documents.

1.5 Minor Change

The Contractor shall submit to the Engineer a construction methodology to implement the works. The methodology shall include the provision of adequate water supply for the building.

1.6 Applicable Standards and Codes

The following terms listed or referred herein or indicated in the drawings are to be used for reference and the latest edition of the publication to the date of these specifications shall apply.

ASTM - American Society for Testing and Materials
ACI - American Concrete Institute
AISC - American Institute of Steel Construction

ANSI - American National Standard Institute
CRSI - Concrete Reinforcing Steel Institute
AWS - American Welding Society
ASSHTO - American Association of State Highway and Transportation Office

1.7 The Contractor may use local standards and codes equivalent to those referred to in this Technical Specifications.

PS - Philippine Standard
NBC - National Building Code of the Philippines
NSC - National Structural Code of the Philippines
PCP - Plumbing Code of the Philippines
PEC - Philippine Electrical Code

TS-2 Construction Schedule and Execution Plan

The Contractor shall submit a construction schedule in the form of PERT/CPM or Bar chart, including equipment and manpower utilization schedule for approval by the Engineer.

TS-3 Permit

Prior to the execution of the work, the contractor shall secure the necessary building permit and post the permit number to the construction site visible to the public.

TS-4 As-Built Drawings and Construction Log Book

The Contractor shall submit an as-built plan of the project including the records of construction activities during implementation as a requirement for final payment.

TS-5 Construction Photograph

The Contractor shall submit progress photographs as supporting documents for every progress payment.

Section VII. Drawings

SEE ATTACHED LAYOUTS/DRAWINGS (Attachment 1)

Section VIII. Bill of Quantities

Project	:	REPAIR AND IMPROVEMENT WORKS AT DPITC BUILDING AND GENERATOR HOUSE					
Location	:	PCAARRD, LOS BAÑOS, LAGUNA					
Subject	:	Breakdown Value of Works (Unit Cost)					

ITEM NO.		ITEM OF WORK	UNIT	QTY.	UNIT COST	TOTAL AMOUNT
I.		GENERAL REQUIREMENTS				
	A.	Mobilization/Demobilization	lot	1.00		
	B.	Construction Aid				
		1 Safety and Health	lot	1.00		
		2 Scaffolding (Rental)	lot	1.00		
	C.	Disposal of Waste and Debris outside PCAARRD Premises	lot	1.00		
II.		REPAIR AND IMPROVEMENT WORKS AT DPITC				
	A.	At Comfort Rooms				
		1 Dismantling of damaged/hollow wall and floor tiles and surface preparation	pc	150.00		
		2 Installation of new 60cm x 60cm polished wall tiles with tile spacer	pc	150.00		
		(color: same as existing, spacing: 3mm)				
		3 Dismantling and installation of mirror 1/4" thk. with frame and backing,	set	2.00		
		dimension: L = 170cm; W=80 cm				
		4 Replacement of auto pop-up lavatory drain, stainless steel	set	3.00		
		5 Declogging of 1 toilet bowl	lot	1.00		
	B.	At Ground floor Hallway				
		1 Fabrication and Installation of roof canopy				
		a. MS Steel, 6mm thk., 1.2m x 2.4m	pc	2.00		
		b. BI Tubular Steel, 2mm thk., 50mm x 150mm x 6m	pc	13.00		
		c. BI Tubular Steel, 1.2mm thk., 50mm x 150mm x 6m	pc	5.00		
		d. BI Tubular Steel, 1.2mm thk., 50mm x 50mm x 6m	pc	14.00		
		e. Plain round bar, 12mm dia. X 6m	pc	6.00		
		f. Turn buckle, heavy duty tension kit	pc	36.00		
		g. Anchor bolt, 16mm dia. x 100mm long	pc	380.00		
		h. Welding rod	box	1.00		
		i. Polycarbonate solid sheet, 4.5mm thk. x 4' width	lin.m.	36.00		
		j. Aluminum flat bar, 1/8" x 1 1/2" x 16'	pc	9.00		
		k. Metal tex screw, 35mm long	box	1.00		
		l. Silicone sealant for polycarbonate sheet	pc	20.00		
		m. Metal paint	gal	10.00		
		n. Consumables	lot	1.00		
	C.	At 2nd floor Hallway				
		1 Installation of new 60cm x 60cm outdoor floor tiles with tile spacer	pc	20.00		
		(color: same as existing, spacing: 3mm) at 2nd floor hallway near elevator				
	D.	At 2nd floor, IP Room				
		1 Dismantling of damaged/hollow wall and floor tiles including surface preparation	pc	200.00		
		2 Installation of new 60cm x 60cm polished floor tiles with tile spacer	pc	200.00		
		(color: same as existing, spacing: 3mm)				
	E.	At Emergency Exit Ladder, every floor				
		1 Fabrication, installation and painting of manhole cover with 16mm dia. Hinge	set	8.00		
	F.	At 3rd floor				
		1 Replacement of exit door with steel door and jamb, L = 0.9m; H = 1.5m	set	2.00		
	G.	Storm and Sanitary Pipes and Drainage				
		1 Tracing and declogging of storm pipes	lot	1.00		
		2 Restoration and declogging of storm drainage	lot	1.00		
		3 Siphoning, manual desludging and cleaning of septic vault	lot	1.00		
III.		IMPROVEMENT OF GENERATOR HOUSE				
	A.	Demolition of existing wall	sq.m.	7.20		
	B.	Dismantling of existing door and jamb	sq.m.	1.80		
	C.	CHB wall cover of door opening including cement plaster and finish	sq.m.	1.80		
	D.	Installation of roll-up door, L = 3m; H = 2.4m	set	2.00		
	E.	Installation of exhaust ducting	lot	1.00		
	F.	Relocation of existing daytank	lot	1.00		
	G.	Extension of existing canopy	lin.m.	2.40		
	H.	Repainting of exterior walls and canopy	sq.m.	89.10		
	I.	Repainting of interior walls and ceiling	sq.m.	81.80		
	J.	Restoration of affected areas	lot	1.00		
IV.		ELECTRICAL WORKS AT GENERATOR HOUSE				
	A.	Conduit Pipes and Fittings				
		1 90mmØ x 3m PVC Pipe, Thickwall	pc	12.00		
		2 90mmØ Elbow, Long Sweep	pc	4.00		
		3 90mmØ PVC Adapter	pc	4.00		
		4 90mmØ Metal Locknut and Bushing	set	4.00		
		5 20mmØ Elbow, Long Sweep	pc	5.00		
		6 20mmØ x 3m PVC Pipe, Thickwall	pc	5.00		
		7 20mmØ Elbow, Long Sweep	pc	5.00		
		8 20mmØ PVC Adapter	pc	2.00		
		9 20mmØ Metal Locknut and Bushing	set	2.00		

B.	Boxes and Covers					
	1	Utility Box, Surface type	pc	2.00		
C.	Wires					
	1	200mm² THHN/THWN-2 Stranded Copper Wire, 21.4mmØ, 1,967kg/km, Maximum Operating Temp: 90°C, UL 83, ASTM: B3, B8, Lead Free, Rated up to 600 Volts, (Color: Red/Yellow)	mtr	72.00		
	2	80mm² THHN/THWN-2 Stranded Copper Wire, 14.2mmØ, 813kg/km, Maximum Operating Temp: 90°C, UL 83, ASTM: B3, B8, Lead Free, Rated up to 600 Volts, (Color: Green)	mtr	8.00		
	3	60mm² THHN/THWN-2 Stranded Copper Wire, 12.7mmØ, 625kg/km, Maximum Operating Temp: 90°C, UL 83, ASTM: B3, B8, Lead Free, Rated up to 600 Volts, (Color: Red/Yellow)	mtr	30.00		
	4	3.5mm² THHN/THWN-2 Stranded Copper Wire, 3.3mmØ, 37kg/km, Maximum Operating Temp: 90°C, UL 83, ASTM: B3, B8, Lead Free, Rated up to 600 Volts, (Color: Red/Yellow)	box	1.00		
D.	Wiring Devices					
	1	Duplex Convenience Outlet, Universal Receptacle, Grounding Type with Safety Shutter, 16A 250V, Wide Series, Quick Connect Terminal, Compliant to IEC60884-1 Standard, Complete with Face Plate and Cover	pc	2.00		
	2	Two-Gang Switch, 16A 250V, Wide Series, Quick Connect Terminal, Compliant to IEC60669-1 Standard, Complete with Face Plate and Cover	pc	1.00		
E.	Protective Devices and Enclosures					
	1	1000AT, 1000AF, 3P, 64kAIC, Moulded Case Circuit Breaker (MCCB) in NEMA 4X Enclosure, Ga. #16 complete with Mechanical Lugs, Allen type 3 x1 x200mm sq. (6 sets of lugs)	pc	1.00		
	2	20AT, 50AF, 2P Miniature Circuit Breaker (MCB) iC60N DIN Rail type in NEMA 1 Enclosure, Powder Coated ANSI Gray Finish	pc	1.00		
F.	Lighting Fixtures					
	1	12 Watts LED Bulb, E27 Base cap, 6500K Color Temperature	pc	3.00		
	2	18 Watts T8 LED Tube, 6500K Color Temperature	pc	4.00		
	3	LED Emergency Light, 2 x 3W LED Bulb, 230V, 60Hz 2 Hours Emergency Lighting Duration, 6V 4.5Ah Sealed Lead Acid Battery	pc	2.00		
G.	Hardware and Consumables					
	1	Cutting disc, Drill bits, Butane, Electrical tapes, Mica tubes, welding rods, tie wires and other necessary items to be consumed to assure correct installations of conduit and wiring devices	lot	1.00		
H.	Hangers and Supports					
	1	Angle bars, nuts and bolts, tie wires and other necessary items to support installations of conduits, lighting fixtures and boxes	lot	1.00		
I.	Concrete Pullbox and Cover					
	1	Concrete works for extension of electrical manhole	lot	1.00		
	2	Fabrication of manhole cover (1.2 x 1.2 m) from reinforced HDG checker plate 3mm thick, with handle, painted with red oxide primer	pc	3.00		
	3	Clearing, Excavation and Backfill	lot	1.00		
		GRAND TOTAL				₱

The value I (we) indicated in different branches of work in the above tabulation are for materials, labor, taxes, contractor's overhead and profit which are used in my (our) Lump Sum Proposal base bid.

I (We) understand that said tabulation of the Breakdown Value of Work is made part of my (our) proposal and that the Philippine Council for Agriculture, Aquatic and Natural Resources Research and Development (PCAARRD) can use this breakdown value of work as one of the basis in its evaluation.

Submitted By:

_____

(Name of Firm)

_____

(Signature Over Printed Name of
Contractor or Authorized Representative)

_____

(Date)

Section IX. Checklist and Guidelines for Submission of Technical and Financial Documents

I. TECHNICAL COMPONENT ENVELOPE		
Class "A" Documents		
Legal Documents		
⬜	(a)	Valid PhilGEPS Registration Certificate (Platinum Membership) (all pages); **or**
⬜	(b)	Registration certificate from Securities and Exchange Commission (SEC), Department of Trade and Industry (DTI) for sole proprietorship, or Cooperative Development Authority (CDA) for cooperatives or its equivalent document*; **and**
⬜	(c)	Mayor's or Business permit issued by the city or municipality where the principal place of business of the prospective bidder is located, or the equivalent document for Exclusive Economic Zones or Areas*; **and**
⬜	(e)	Tax clearance per E.O. No. 398, s. 2005, as finally reviewed and approved by the Bureau of Internal Revenue (BIR)*.
Technical Documents		
⬜	(f)	Statement of the prospective bidder of all its ongoing government and private contracts, including contracts awarded but not yet started, if any, whether similar or not similar in nature and complexity to the contract to be bid; **and**
⬜	(g)	Statement of the bidder's Single Largest Completed Contract (SLCC) similar to the contract to be bid, except under conditions provided under the rules; **and**
⬜	(h)	Philippine Contractors Accreditation Board (PCAB) License; **or** Special PCAB License in case of Joint Ventures; **and** registration for the type and cost of the contract to be bid; **and**
⬜	(i)	Original copy of Bid Security. If in the form of a Surety Bond, submit also a certification issued by the Insurance Commission; **or** Original copy of Notarized Bid Securing Declaration; **and**
	(j)	Project Requirements, which shall include the following:
⬜		a. Organizational chart for the contract to be bid;
⬜		b. List of contractor's key personnel (*e.g.*, Project Manager, Project Engineers, Materials Engineers, and Foremen), to be assigned to the contract to be bid, with their complete qualification and experience data;
⬜		c. List of contractor's major equipment units, which are owned, leased, and/or under purchase agreements, supported by proof of ownership or certification of availability of equipment from the equipment lessor/vendor for the duration of the project, as the case may be; **and**
⬜	(k)	Original duly signed Omnibus Sworn Statement (OSS); **and** if applicable, Original Notarized Secretary's Certificate in case of a corporation, partnership, or cooperative; or Original Special Power of Attorney of all members of the joint venture giving full power and authority to its officer to sign the OSS and do acts to represent the Bidder.

	Financial Documents	
☐	***(l)***	The prospective bidder's audited financial statements, showing, among others, the prospective bidder's total and current assets and liabilities, stamped "received" by the BIR or its duly accredited and authorized institutions, for the preceding calendar year which should not be earlier than two (2) years from the date of bid submission; **and**
☐	(m)	The prospective bidder's computation of Net Financial Contracting Capacity (NFCC).
	Class "B" Documents	
☐	(n)	If applicable, duly signed joint venture agreement (JVA) in accordance with RA No. 4566 and its IRR in case the joint venture is already in existence; **or** duly notarized statements from all the potential joint venture partners stating that they will enter into and abide by the provisions of the JVA in the instance that the bid is successful.
II.	**FINANCIAL COMPONENT ENVELOPE**	
☐	(o)	Original of duly signed and accomplished Financial Bid Form**; **and**
☐	(p)	Original of duly signed Bid Prices in the Bill of Quantities; **and**
☐	(q)	Duly accomplished Detailed Estimates Form, including a summary sheet indicating the unit prices of construction materials, labor rates, and equipment rentals used in coming up with the Bid; **and**
	(r)	Cash Flow by Quarter; **and**
	Other documentary requirements under RA No. 9184 ***(should be submitted under the Technical Component Envelope)***	
☐	(s)	Latest Income and Business Tax Returns filed and paid through the BIR Electronic Filing and Payment System (eFPS)***; **and**
☐	(t)	Affidavit of Site Inspection; **and**
☐	(u)	Construction Schedule and S-curve; **and**
☐	(v)	Manpower Schedule; **and**
☐	(w)	Construction Methods; **and**
☐	(x)	Equipment Utilization Schedule; **and**
	(y)	PERT/CPM.

* **if bidder opts to submit its PhilGEPS Registration Certificate, these documents must be submitted during post-qualification; but if bidder opts to submit these documents during bid opening, its PhilGEPS Registration Certificate must be submitted during post-qualification**

** **original copy if submitted manually**

*** **optional at bid opening but to be submitted during post-qualification**

Based on GPPB Resolution No. 16-2020, Section 3:

The scanned copies of the Bid Securing Declaration or other forms of bid security excluding cash, and the Omnibus Sworn Statement submitted in the first bid envelope are considered compliant with the requirements for bid submission under the rules, subject to submission of the original copies thereof during the post-qualification stage.

The scanned copies of the Bid Form, Price Schedules, or other forms in the second bid envelope are considered compliant with the requirements for bid submission under the rules

Forms/Templates can be downloaded here: https://gppb.gov.ph/downloadables.php

LIST OF ALL ONGOING GOVERNMENT AND PRIVATE CONTRACTS, INCLUDING CONTRACTS AWARDED BUT NOT YET STARTED, IF ANY, WHETHER SIMILAR OR NOT SIMILAR IN NATURE AND COMPLEXITY TO THE CONTRACT TO BE BID

Business Name: _____

Business Address: _____

Name of Contract/Location Project Cost	a. Owner's Name b. Address c. Telephone Nos.	Nature of Work	Contractor's Role		a. Date Awarded b. Date Started c. Date of Completion	% of Accomplishment		Value of Outstanding Works
			Description	%		Planned	Actual	
Government								
Private								

Submitted by: _____
(Printed Name & Signature)
Designation: _____
Date: _____

STATEMENT IDENTIFYING THE BIDDERS SINGLE LARGEST COMPLETED CONTRACT SIMILAR TO THE CONTRACT TO BE BID COVERING WITHIN FIVE (5) YEARS IMMEDIATELY PRIOR TO THE DATE OF SUBMISSION AND RECEIPT OF BIDS

Business Name: _____

Business Address: _____

Name of Contract	a. Owner's Name b. Address c. Telephone Nos.	Nature of Work	Contractor's Role		a. Amount at Award b. Amount at Completion c. Duration	a. Date Awarded b. Contract Effectivity c. Date Completed
			Description	%		
Government						
Private						

Note: This statement shall be supported with:
1. Notice of Award and/or Notice to Proceed;
2. Project Owner's Certificate of Final Acceptance issued by the Owner other than the Contractor or the Constructors Performance Evaluation System (CPES) Final Rating, which must be at least satisfactory;
In case of contracts with the private sector, an equivalent document shall be submitted.

Submitted by: _____
(Printed Name & Signature)

Designation: _____
Date: _____

DETAILED COST ESTIMATE WORKSHEET (DCEW)

Project	:	**REPAIR AND IMPROVEMENT WORKS AT DPITC BUILDING AND GENERATOR HOUSE**	Prepared/Estimated By:	Date:	Approved:		Date:
Location	:	PCAARRD, LOS BAÑOS, LAGUNA	Certified Correct:	Date:	Address of Contractor: N.A.		
Subject	:	**DETAILED COST ESTIMATE WORKSHEET**			Contact Nos./Fax Nos.: N.A.		
					Estimated Project Cost:	**P1,547,891.64**	
					No. of Calendar Days to Complete:	**60 CD**	

ITEM No.	ITEM OF WORK	UNIT	QTY.	DIRECT COST						INDIRECT COST			
				MATERIALS		LABOR		EQUIPMENT	SUB-TOTAL	OVERHEAD/ CONTINGENCY/MANAGEMENT	PROFIT	TAXES	TOTAL COST
				PER UNIT	TOTAL COST	PER UNIT	TOTAL COST	TOTAL COST	DIRECT COST				(PHP)
I.	**GENERAL REQUIREMENTS**												
	A. Mobilization/Demobilization	lot	1.00										
	B. Construction Aid												
	1. Safety and Health	lot	1.00										
	2. Scaffolding (Rental)	lot	1.00										
	C. Disposal of Waste and Debris outside PCAARRD Premises	lot	1.00										
II.	**REPAIR AND IMPROVEMENT WORKS AT DPITC**												
	A. At Comfort Rooms												
	1. Dismantling of damaged/hollow wall and floor tiles and surface preparation	pc	150.00										
	2. Installation of new 60cm x 60cm polished wall tiles with tile spacer	pc	150.00										

			(color: same as existing, spacing: 3mm)													
		3.	Dismantling and installation of mirror 1/4" thk. with frame and backing,	set	2.00											
			dimension: L=170cm; W=80cm													
		4.	Replacement of auto pop-up lavatory drain, stainless steel	set	3.00											
		5.	Declogging of 1 toilet bowl	lot	1.00											
	B.	At Ground floor Hallway														
		1.	Fabrication and Installation of roof canopy													
			a. MS Steel, 6mm thk., 1.2m x 2.4m	pc	2.00											
			b. BI Tubular Steel, 2mm thk., 50mm x 150mm x 6m	pc	13.00											
			c. BI Tubular Steel, 1.2mm thk., 50mm x 150mm x 6m	pc	5.00											
			d. BI Tubular Steel, 1.2mm thk., 50mm x 50mm x 6m	pc	14.00											
			e. Plain round bar, 12mm dia. X 6m	pc	6.00											
			f. Turn buckle, heavy duty tension kit	pc	36.00											
			g. Anchor bolt, 16mm dia. x 100mm long	pc	380.00											
			h. Welding rod	box	1.00											
			i. Polycarbonate solid sheet, 4.5mm thk. x 4' width	lin.m.	36.00											
			j. Aluminum flat bar, 1/8" x 1 1/2" x 16'	pc	9.00											
			k. Metal tex screw, 35mm long	box	1.00											
			l. Silicone sealant for polycarbonate sheet	pc	20.00											
			m. Metal paint	gal	10.00											
			n. Consumables	lot	1.00											
	C.	At 2nd floor Hallway														
		1.	Installation of new 60cm x 60cm outdoor floor tiles with tile spacer	pc	20.00											
			(color: same as existing, spacing: 3mm) at 2nd floor hallway near elevator													
	D.	At 2nd floor, IP Room														
		1.	Dismantling of damaged/hollow wall and floor tiles including surface preparation	pc	200.00											

		2.	Installation of new 60cm x 60cm polished floor tiles with tile spacer	pc	200.00											
			(color: same as existing, spacing: 3mm)													
	E.	At Emergency Exit Ladder, every floor														
		1.	Fabrication, installation and painting of manhole cover with 16mm dia. Hinge	set	8.00											
	F.	At 3rd floor														
		1.	Replacement of exit door with steel door and jamb, L = 0.9m; H = 1.5m	set	2.00											
	G.	Storm and Sanitary Pipes and Drainage														
		1.	Tracing and declogging of storm pipes	lot	1.00											
		2.	Restoration and declogging of storm drainage	lot	1.00											
		3.	Siphoning, manual desludging and cleaning of septic vault	lot	1.00											
III.	**IMPROVEMENT OF GENERATOR HOUSE**															
	A.	Demolition of existing wall		sq.m.	7.20											
	B.	Dismantling of existing door and jamb		sq.m.	1.60											
	C.	CHB wall cover of door opening including cement plaster and finish		sq.m.	1.60											
	D.	Installation of roll-up door, L = 3m; H = 2.4m		set	2.00											
	E.	Installation of exhaust ducting with hangers		lot	1.00											
	F.	Relocation of existing day tank		lot	1.00											
	G.	Extension of existing canopy		lin.m.	2.40											
	H.	Repainting of exterior walls and canopy		sq.m.	89.10											
	I.	Repainting of interior walls and ceiling		sq.m.	81.80											
	J.	Restoration of affected areas		lot	1.00											
IV.	**ELECTRICAL WORKS AT GENERATOR HOUSE**															
	A	Conduit Pipes and Fittings														
		1.	90mmØ x 3m PVC Pipe, Thickwall	pc	12.00											
		2.	90mmØ Elbow, Long Sweep	pc	4.00											
		3.	90mmØ PVC Adapter	pc	4.00											

		4.	90mmØ Metal Locknut and Bushing	set	4.00											
		5.	20mmØ Elbow, Long Sweep	pc	5.00											
		6.	20mmØ x 3m PVC Pipe, Thickwall	pc	5.00											
		7.	20mmØ Elbow, Long Sweep	pc	5.00											
		8.	20mmØ PVC Adapter	pc	2.00											
		9.	20mmØ Metal Locknut and Bushing	set	2.00											
	B.	Boxes and Covers														
		1.	Utility Box, Surface type	pc	2.00											
	C.	Wires														
		1.	200mm² THHN/THWN-2 Stranded Copper Wire, 21.4mmØ,	mtr	72.00											
			1,967kg/km, Maximum Operating Temp: 90°C, UL 83,													
			ASTM: B3, B8, Lead Free, Rated up to 600 Volts,													
			(Color: Red/Yellow)													
		2.	80mm² THHN/THWN-2 Stranded Copper Wire, 14.2mmØ,	mtr	8.00											
			813kg/km, Maximum Operating Temp: 90°C, UL 83,													
			ASTM: B3, B8, Lead Free, Rated up to 600 Volts,													
			(Color: Green)													
		3.	60mm² THHN/THWN-2 Stranded Copper Wire, 12.7mmØ,	mtr	30.00											
			625kg/km, Maximum Operating Temp: 90°C, UL 83,													
			ASTM: B3, B8, Lead Free, Rated up to 600 Volts,													
			(Color: Red/Yellow)													
		4.	3.5mm² THHN/THWN-2 Stranded Copper Wire, 3.3mmØ,	box	1.00											
			37kg/km, Maximum Operating Temp: 90°C, UL 83,													
			ASTM: B3, B8, Lead Free, Rated up to 600 Volts,													
			(Color: Red/Yellow)													
	D.	Wiring Devices														
		1.	Duplex Convenience Outlet, Universal Receptacle,	pc	2.00											

			Grounding Type with Safety Shutter, 16A 250V,												
			Wide Series, Quick Connect Terminal, Compliant to												
			IEC60884-1 Standard, Complete with Face Plate and Cover												
		2.	Two-Gang Switch, 16A 250V, Wide Series, Quick	pc	1.00										
			Connect Terminal, Compliant to IEC60669-1 Standard,												
			Complete with Face Plate and Cover												
	E.	Protective Devices and Enclosures													
		1.	1000AT, 1000AF, 3P, 64kAIC, Moulded Case Circuit Breaker (MCCB)	pc	1.00										
			in NEMA 4X Enclosure, Ga. #16 complete with Mechanical Lugs, Allen type												
			3 x 1 x 200mm sq. (6 sets of lugs)												
		2.	20AT, 50AF, 2P Miniature Circuit Breaker (MCB) iC60N DIN Rail type in	pc	1.00										
			NEMA 1 Enclosure, Powder Coated ANSI Gray Finish												
	F.	Lighting Fixtures													
		1.	12 Watts LED Bulb, E27 Base cap, 6500K Color Temperature	pc	3.00										
		2.	16 Watts T8 LED Tube, 6500K Color Temperature	pc	4.00										
		3.	LED Emergency Light, 2 x 3W LED Bulb, 230V, 60Hz	pc	2.00										
			2 Hours Emergency Lighting Duration, 6V 4.5Ah Sealed												
			Lead Acid Battery												
	G.	Hardware and Consumables													
		1.	Cutting disc, Drill bits, Butane, Electrical tapes, Mica tubes,	lot	1.00										
			welding rods, tie wires and other necessary items to be												
			consumed to assure correct installations of conduit												
			and wiring devices												
	H.	Hangers and Supports													
		1.	Angle bars, nuts and bolts, tie wires and other necessary items to support	lot	1.00										

			installations of conduits, lighting fixtures and boxes												
	I.		Concrete Pullbox and Cover and Other Works												
		1.	Concrete works for extension of electrical manhole	lot	1.00										
		2.	Fabrication of manhole cover (1.2 x 1.2 m) from reinforced HDG checker	pc	3.00										
			plate 3mm thick, with handle, painted with red oxide primer												
		3.	Clearing, Excavation and Backfill	lot	1.00										
GRAND TOTAL															

Submitted by:

Name of the Representative of the Bidder: _____ Date: _____

Position: _____
Name of the Company/Firm: _____

Procuring Entity: PHILIPPINE COUNCIL FOR AGRICULTURE, AQUATIC AND NATURAL RESOURCES RESEARCH AND DEVELOPMENT (PCAARRD)

Name of the Contract: _____

Location of the Contract: PCAARRD, Los Baños, Laguna

CASH FLOW BY QUARTER AND PAYMENTS SCHEDULE

PARTICULAR	% WT.	1ST QTR	2ND QTR	3RD QTR	4TH QTR
ACCOMPLISHMENT					
CASH FLOW					
CUMULATIVE ACCOMPLISHMENT					
CUMULATIVE CASH FLOW					

Submitted by:

Name of the Representative of the Bidder: _____ Date: _____

Position: _____

Name of the Company/Firm: _____

SEALING AND MARKING OF BIDS (MANUAL SUBMISSION)

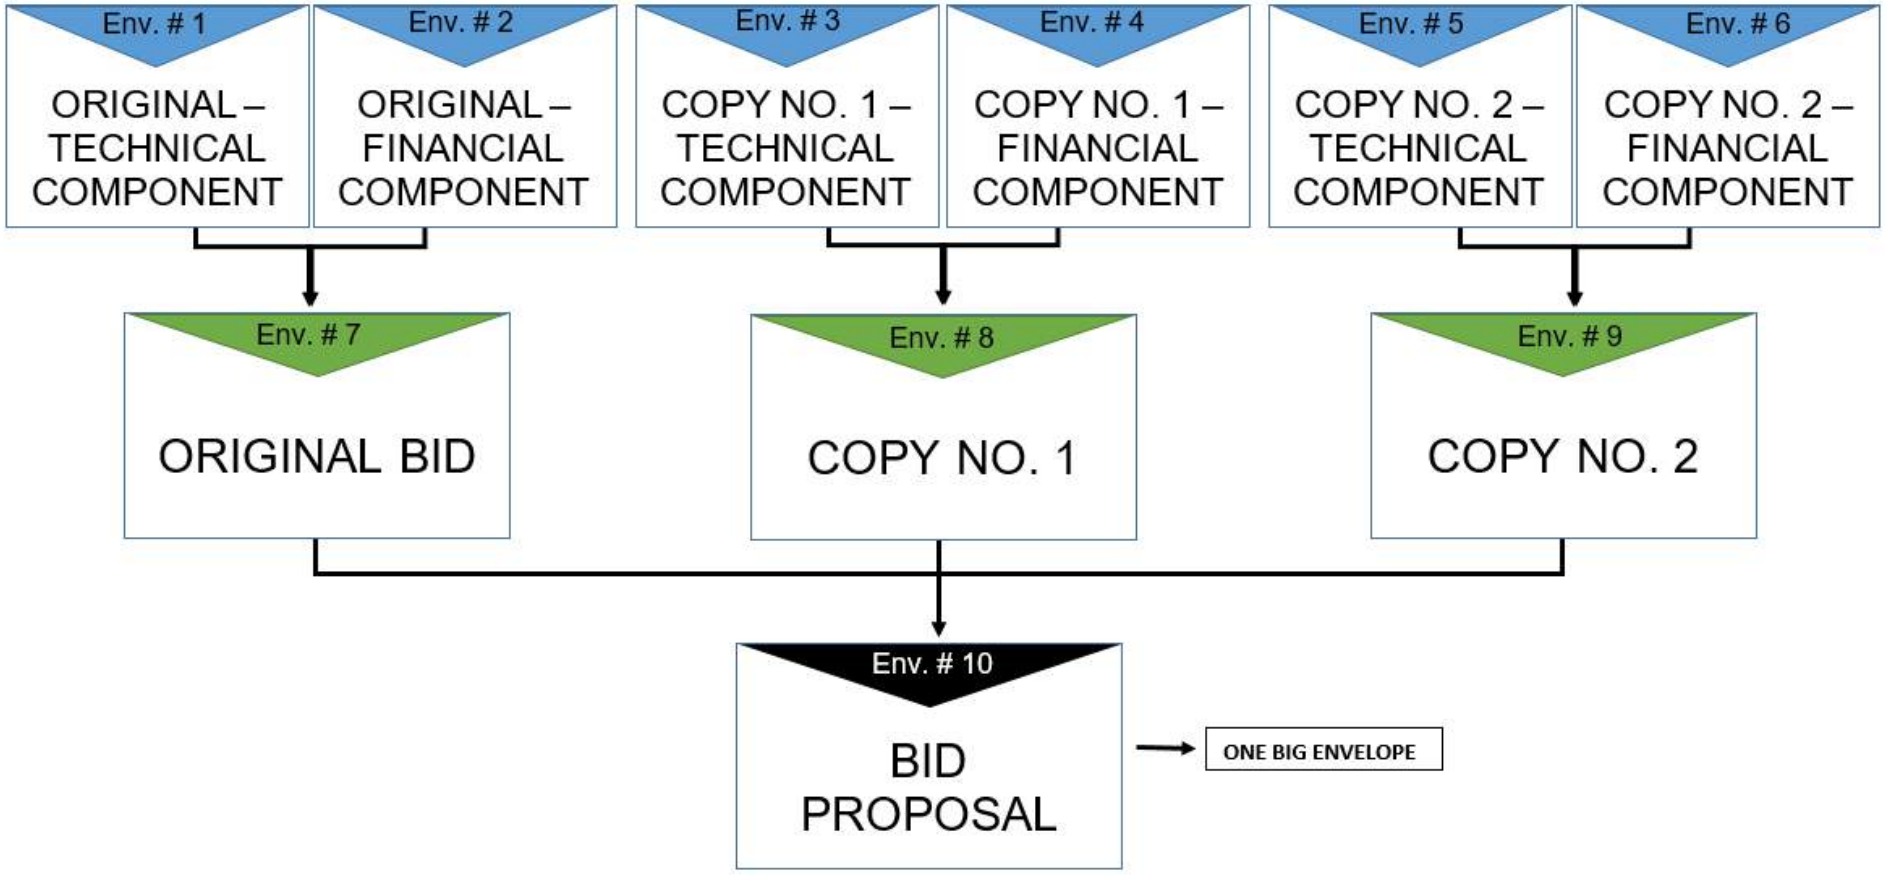

ORIGINAL BID / COPY NO. 1 / COPY NO. 2
NAME OF THE CONTRACT TO BE BID IN CAPITAL LETTERS
NAME AND ADDRESS OF THE BIDDER IN CAPITAL LETTERS
PHILIPPINE COUNCIL FOR AGRICULTURE, AQUATIC, AND NATURAL RESOURCES RESEARCH AND DEVELOPMENT (PCAARRD) - BIDS AND AWARDS COMMITTEE (BAC)
IDENTIFICATION NUMBER OF THE CONTRACT
DO NOT OPEN BEFORE (DATE AND TIME FOR THE OPENING OF BIDS)

ISO 9001:2015

DOST-PCAARRD Guidelines for the Electronic Submission and Receipt of Bids*

Preparation of bid proposals

a. All documents must be in PDF format and properly labelled.
b. The eligibility and technical components of bid will be saved in one folder with file name, "Technical Components."
c. Financial components of bid will be saved in another folder with file name, "Financial Components."

Use of a two-factor security procedure

a. Both folders must be compressed using 7-zip.
b. For consistency, bidders to choose ".zip" as the archive format and "AES-256" as the encryption method.
c. Bidder should set up a password for the compressed file.
d. The password for accessing the file will be disclosed by the bidder only during the actual bid opening, which may be done in person or face-to-face through videoconferencing, webcasting, or similar technology.
e. In case of failure to attend the actual bid opening, bidders may send the password in a separate email via schedule (delayed) send with the subject title, "Password (Bid Submission of <Name of Bidder>) - <Name of Project>" and indicate the password in the email body.
f. As a best practice, whether or not the bidder can attend the bid opening, bidders can send the password in a separate email via schedule (delayed) send with the same subject title. See FAQs.

Submission and receipt of bids

a. Bidders must send their bid proposals to bac@pcaarrd.dost.gov.ph at any time before the closing date and time indicated in the bidding documents. (Sending bid proposals using Gmail is preferred, but not required.)
b. For consistency, subject title of the email will be "Bid Submission of <Name of Bidder> - <Name of Project>."
c. Bidder will receive a bid receipt page for the official time of submission. This includes the link for the online meeting.
d. Late bids shall not be accepted.
e. Bidder can upload their proposals in Google Drive with the folder name "Bid Submission of <Name of Bidder> - <Name of Project>" if attachment size exceeds 25 MB:
    1. Bidder must follow procedure in *Preparation of bid proposals* and *Use of a two-factor security feature*.
    2. Bidder must create a folder in Google Drive.
    3. Bidder must upload the compressed and password-protected files in the folder.
    4. Bidder must send through email the link of the folder by following procedure a and b of *Submission and receipt of bids*.

Modification of bids

a. Should there be a need to modify submissions, the bidder shall send another bid to be labelled as "Modified." For consistency, subject title of the email will be: "Modified Bid Submission of <Name of Bidder> - <Name of Project>"
b. The bidder must follow the procedures mentioned above.
c. The time indicated upon receipt of the email with the modified bid proposal will be the official time of submission.

FAQs

Q: How do I compress/encrypt/password protect files using 7-zip?
A: https://youtu.be/5KwdedYjecU

Q: How do I schedule sending emails?
A: For Gmail - https://youtu.be/Zlz9uqWxuIk
For Outlook - https://youtu.be/q8URRvXy7Jk

Q: How do I share files from a cloud storage for files exceeding 25 MB?
A: https://youtu.be/JZTaK6T08TE

Note: These procedures shall be followed until the online bidding facility under the modernized Philippine Government Electronic Procurement System (mPhilGEPS) becomes fully operational.

For more information, please contact **The BAC Secretariat** of the Department of Science and Technology (DOST) - Philippine Council for Agriculture, Aquatic and Natural Resources Research and Development (PCAARRD), Los Baños, Laguna at bac@pcaarrd.dost.gov.ph or (63) (49) 554 9670 local 206.

PROJECT: **REPAIR & IMPROVEMENT OF DPITC BUILDING & GENERATOR HOUSE**

LOCATION: **PCAARRD, LOS BAÑOS, LAGUNA**

OWNER: **PHILIPPINE COUNCIL FOR AGRICULTURE, AQUATIC AND NATURAL RESOURCES RESEARCH AND DEVELOPMENT (PCAARRD)**
Department of Science and Technology (DOST)

TABLE OF CONTENTS

SHEET-1-	TABLE OF CONTENTS GENERAL SCOPE OF WORKS VICINITY MAP
SHEET-2-	PROPOSED REPAIR WORKS- LW FLOOR LAYOUT
SHEET-3-	PROPOSED REPAIR WORKS- GF FLOOR LAYOUT
SHEET-4-	PROPOSED REPAIR WORKS- 2F FLOOR LAYOUT
SHEET-5-	PROPOSED REPAIR WORKS- 3F FLOOR LAYOUT
SHEET-6-	PROPOSED REPAIR WORKS- FRONT ELEVATION
SHEET-7-	DETAILS OF CANOPY DETAILS OF MANHOLE
SHEET-8-	EXISITNG FLOOR PLAN EXISTING ROOF PLAN EXISTING LEFT SIDE ELEVATION EXISTING REAR ELEVATION
SHEET-9-	PROPOSED FLOOR PLAN PROPOSED ROOF PLAN PROPOSED LEFT SIDE ELEVATION PROPOSED REAR ELEVATION
SHEET-10-	PROPOSED MAIN FEEDER LINE
SHEET-11-	SINGLE LINE DIAGRAM
SHEET-12-	PROPOSED LIGHTING LAYOUT PROPOSED POWER LAYOUT
SHEET-13-	PROPOSED EXHAUST DUCT DUCT ELEVATION

GENERAL SCOPE OF WORKS:

1. MOBILIZATION/ DEMOBILIZATION;
2. DISMANTLING OF DAMAGED/ HOLLOW WALL & FLOOR TILES;
3. SURFACE PREPARATION AND INSTALLATION OF TILES W/ PROPER SPACING;
4. INSTALLATION OF MIRROR & OUTDOOR BLINDS;
5. FABRICATION & INSTALLATION OF EMERGENCY EXIT LADDER COVER, SIPHONING, MANUAL DESLUDGING AND DECLOGGING OF SEPTIC VAULT;
6. DEMOLITION OF EXISTING WALL & DOOR ;
7. INSTALLATION OF ROLL-UP DOOR;
8. EXTENSION OF CONCRETE CANOPY;
9. RELOCATION OF DAYTANK;
10. FABRICATION OF GENERATOR EXHAUST VENT;
11. ELECTRICAL WORKS; AND
12. RESTORATION OF AFFECTED AREAS.

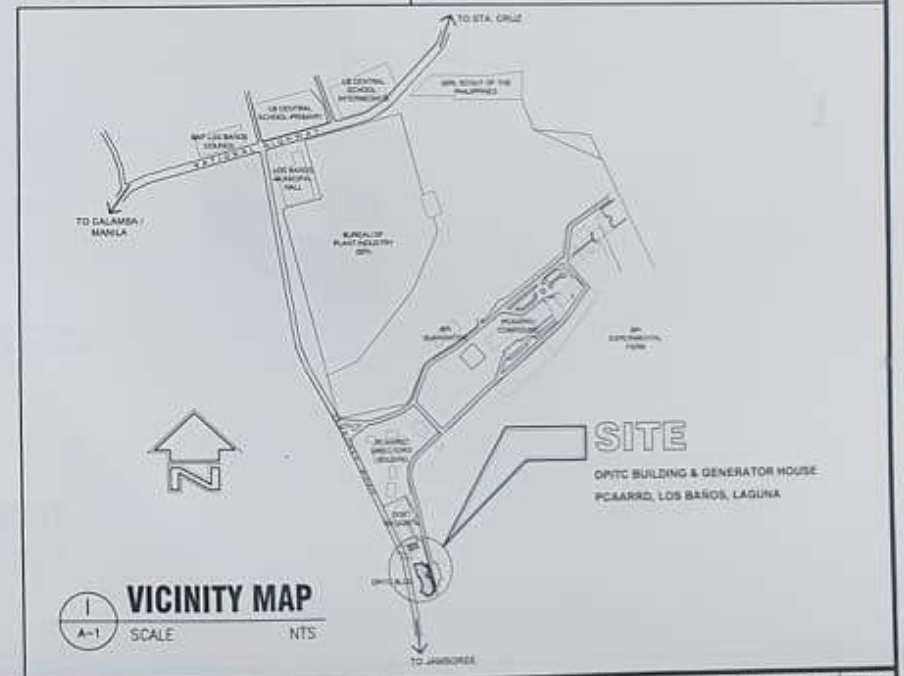

1 / A-1 **VICINITY MAP**
SCALE NTS

OWNER	PROJECT TITLE / LOCATION	DRAWN / PREPARED BY:	CHECKED/REVIEWED BY:	CHECKED/REVIEWED BY:	CHECKED/REVIEWED BY (END-USER):	ENDORSED FOR CONSIDERATION:	RECOMMENDING APPROVAL:	APPROVED:	SHEET CONTENTS	SHEET NO.
PHILIPPINE COUNCIL FOR AGRICULTURE, AQUATIC AND NATURAL RESOURCES RESEARCH AND DEVELOPMENT (PCAARRD) Department of Science and Technology (DOST) ISO 9001:2015 LOS BAÑOS, LAGUNA	REPAIR & IMPROVEMENT OF DPITC BUILDING & GENERATOR HOUSE PCAARRD, LOS BAÑOS, LAGUNA	DONNALYN M. PASUQUIN DATE COMPLETED: OCTOBER 26, 2021	JOSEPH T. SALUTA DATE REVIEWED:	WILMAR J. LASTIMOSA DATE REVIEWED:	NOEL A. CATIBOG DATE REVIEWED:	FEZOIL LUZ C. DECENA	MELVIN B. CARLOS	REYNALDO V. EBORA	TABLE OF CONTENTS VICINITY MAP GENERAL SCOPE OF WORKS	A-1 13

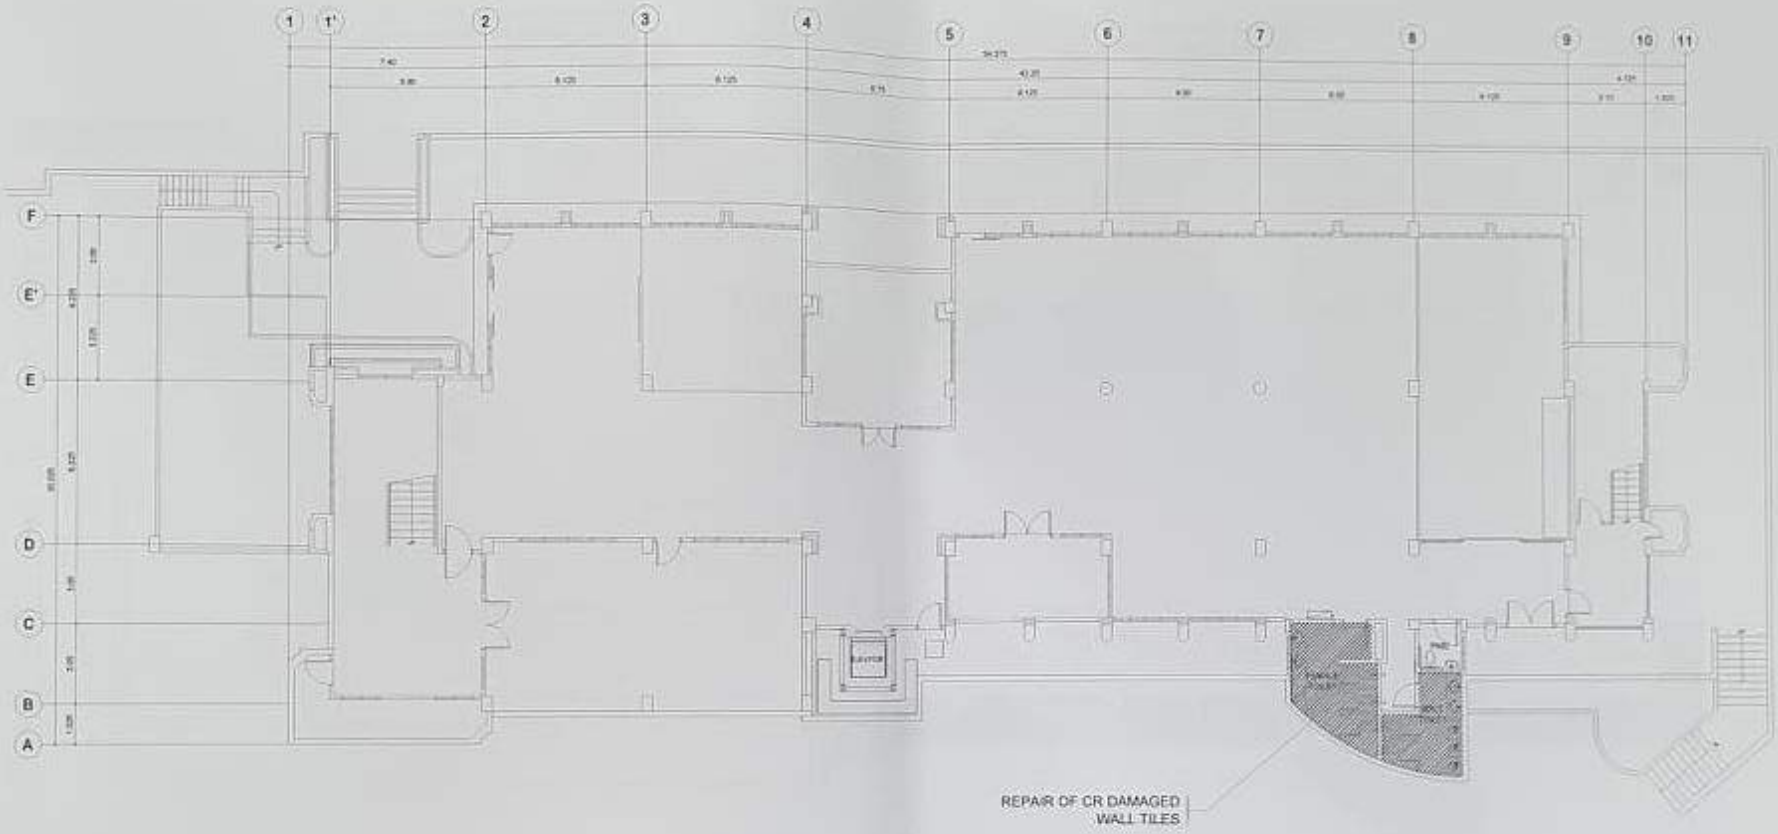

PROPOSED REPAIR WORKS AT DPITC BLDG.

LOWER GROUND FLOOR LAYOUT

1 / A-2 SCALE 1:200M

OWNER	PROJECT TITLE / LOCATION	DRAWN / PREPARED BY:	CHECKED/REVIEWED BY:	CHECKED/REVIEWED BY:	CHECKED/REVIEWED BY (END-USER):	ENDORSED FOR CONSIDERATION:	RECOMMENDING APPROVAL:	APPROVED:	SHEET CONTENTS:	SHEET NO:
PHILIPPINE COUNCIL FOR AGRICULTURE, AQUATIC AND NATURAL RESOURCES RESEARCH AND DEVELOPMENT (PCAARRD) Department of Science and Technology (DOST)	REPAIR & IMPROVEMENT OF DPITC BUILDING & GENERATOR HOUSE	DONNALYN M. PASUQUIN	JOSEPH T. SALUTA	WILMAR J. LASTIMOSA	NOEL A. CATIOG	FEZOIL LUZ C. DECENA	MELVIN B. CARLOS	REYNALDO V. EBORA	PROPOSED REPAIR WORKS: LOWER GROUND FLOOR LAYOUT	A-2
ISO 9001:2015 LOS BAÑOS, LAGUNA	PCAARRD, LOS BAÑOS, LAGUNA	DATE COMPLETED: OCTOBER 26, 2021	DATE REVIEWED:	DATE REVIEWED:	DATE REVIEWED:					13

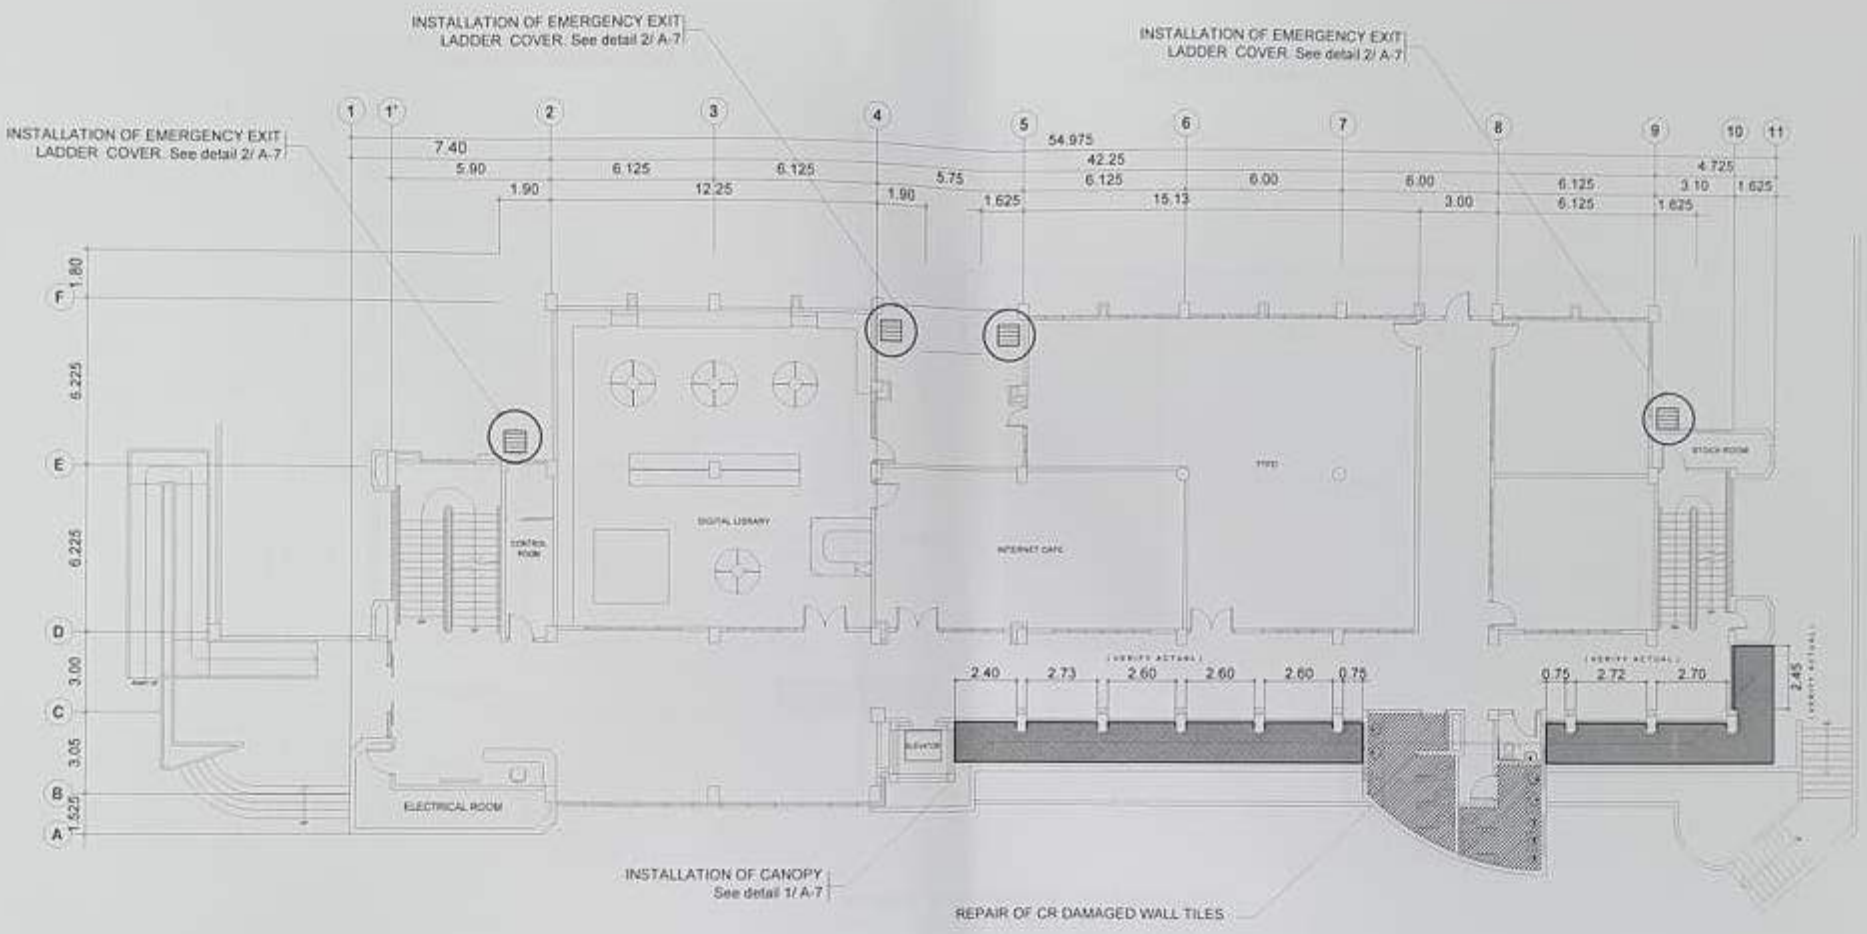

PROPOSED REPAIR WORKS AT DPITC BLDG.

GROUND FLOOR LAYOUT

1 / A-3 SCALE 1:200M

OWNER	PROJECT TITLE / LOCATION	DRAWN / PREPARED BY	CHECKED/REVIEWED BY	CHECKED/REVIEWED BY	CHECKED/REVIEWED BY (END-USER)	ENDORSED FOR CONSIDERATION	RECOMMENDING APPROVAL	APPROVED	SHEET CONTENTS	SHEET NO.
PHILIPPINE COUNCIL FOR AGRICULTURE, AQUATIC AND NATURAL RESOURCES RESEARCH AND DEVELOPMENT (PCAARRD) Department of Science and Technology (DOST) ISO 9001:2015 LOS BAÑOS, LAGUNA	REPAIR & IMPROVEMENT OF DPITC BUILDING & GENERATOR HOUSE PCAARRD, LOS BAÑOS, LAGUNA	DONNALYN M. PASUQUIN DATE COMPLETED: OCTOBER 26, 2021	JOSEPH T. SALUTA DATE REVIEWED:	WILMAR J. LASTIMOSA DATE REVIEWED:	NOEL A. CATIBOG DATE REVIEWED:	FEZOIL LUIZ C. DECENA	MELVIN B. CARLOS	REYNALDO V. ESORA	PROPOSED REPAIR WORKS - GROUND FLOOR LAYOUT	A-3 13

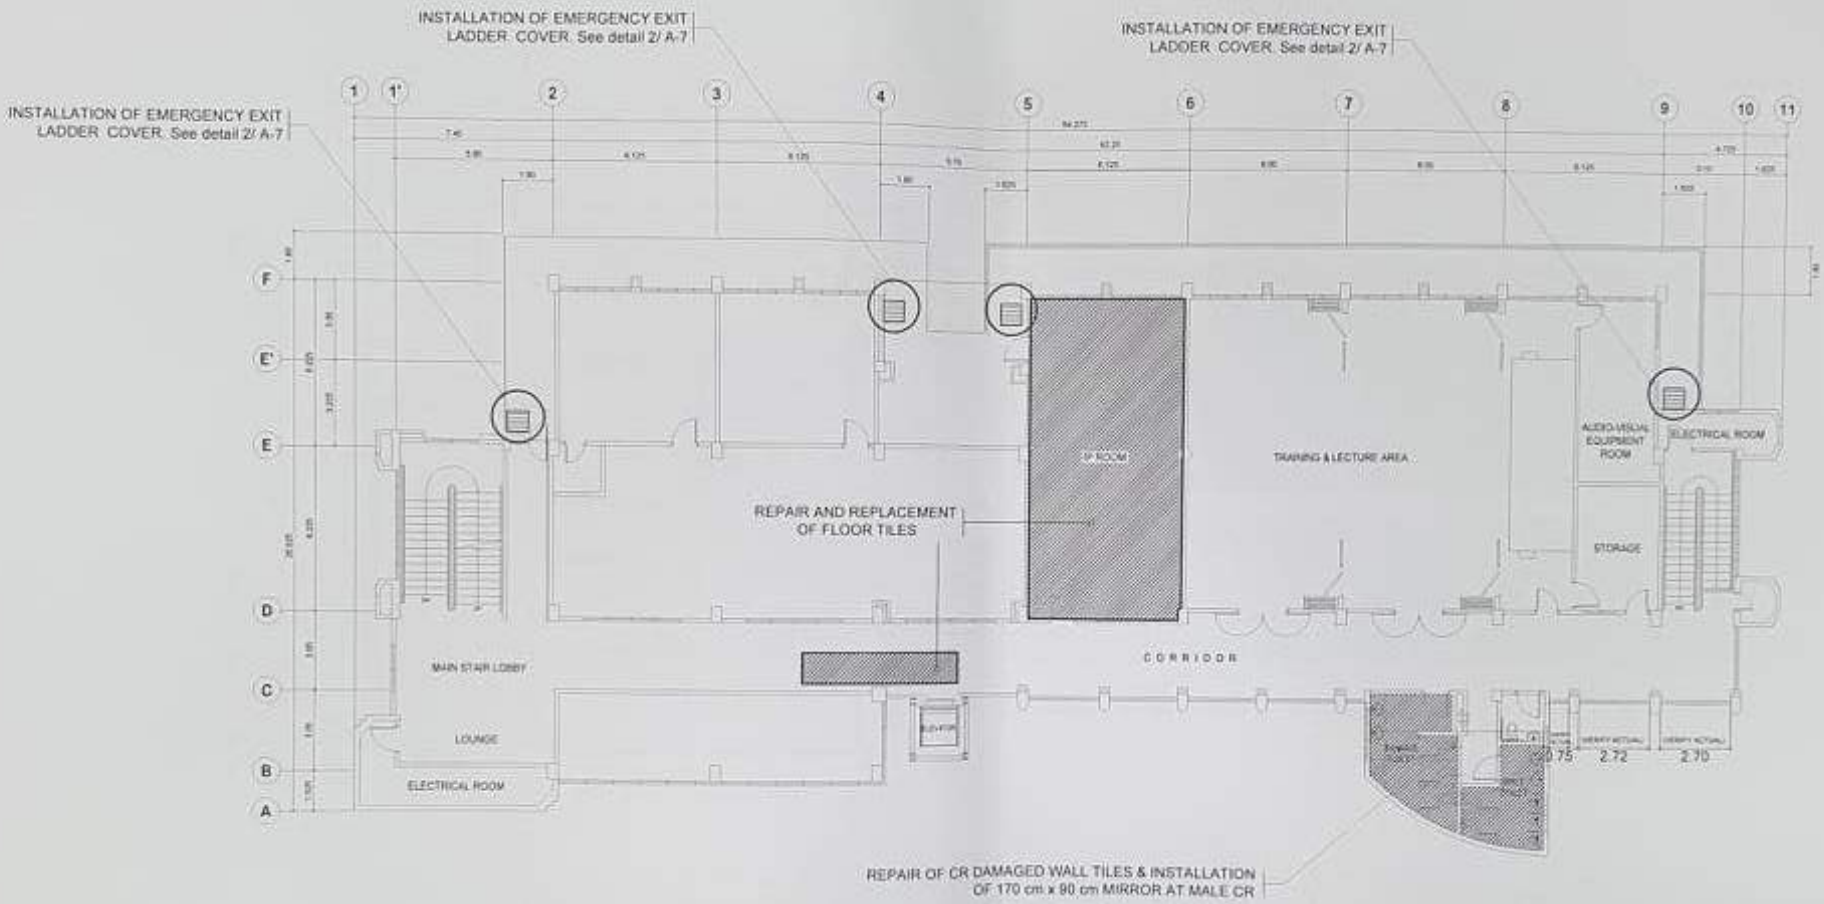

PROPOSED REPAIR WORKS AT DPITC BLDG.

SECOND FLOOR LAYOUT

1 / A-4 SCALE 1:200M

OWNER	PROJECT TITLE / LOCATION	DRAWN / PREPARED BY:	CHECKED/REVIEWED BY:	CHECKED/REVIEWED BY:	CHECKED/REVIEWED BY: (END-USER)	ENDORSED FOR CONSIDERATION:	RECOMMENDING APPROVAL:	APPROVED:	SHEET CONTENTS:	SHEET NO.
PHILIPPINE COUNCIL FOR AGRICULTURE, AQUATIC AND NATURAL RESOURCES RESEARCH AND DEVELOPMENT (PCAARRD) Department of Science and Technology (DOST) ISO 9001:2015 LOS BAÑOS, LAGUNA	REPAIR & IMPROVEMENT OF DPITC BUILDING & GENERATOR HOUSE PCAARRD, LOS BAÑOS, LAGUNA	DONNALYN M. PASUQUIN DATE COMPLETED: OCTOBER 26, 2021	JOSEPH T. SALUTA DATE REVIEWED:	WILMAB V. LASHMOSA DATE REVIEWED:	NOEL A. CATIBOG DATE REVIEWED:	FEZOIL LUZ C. DECENA	MELVIN B. CARLOS	REYNALDO V. EBORA		A-4 13

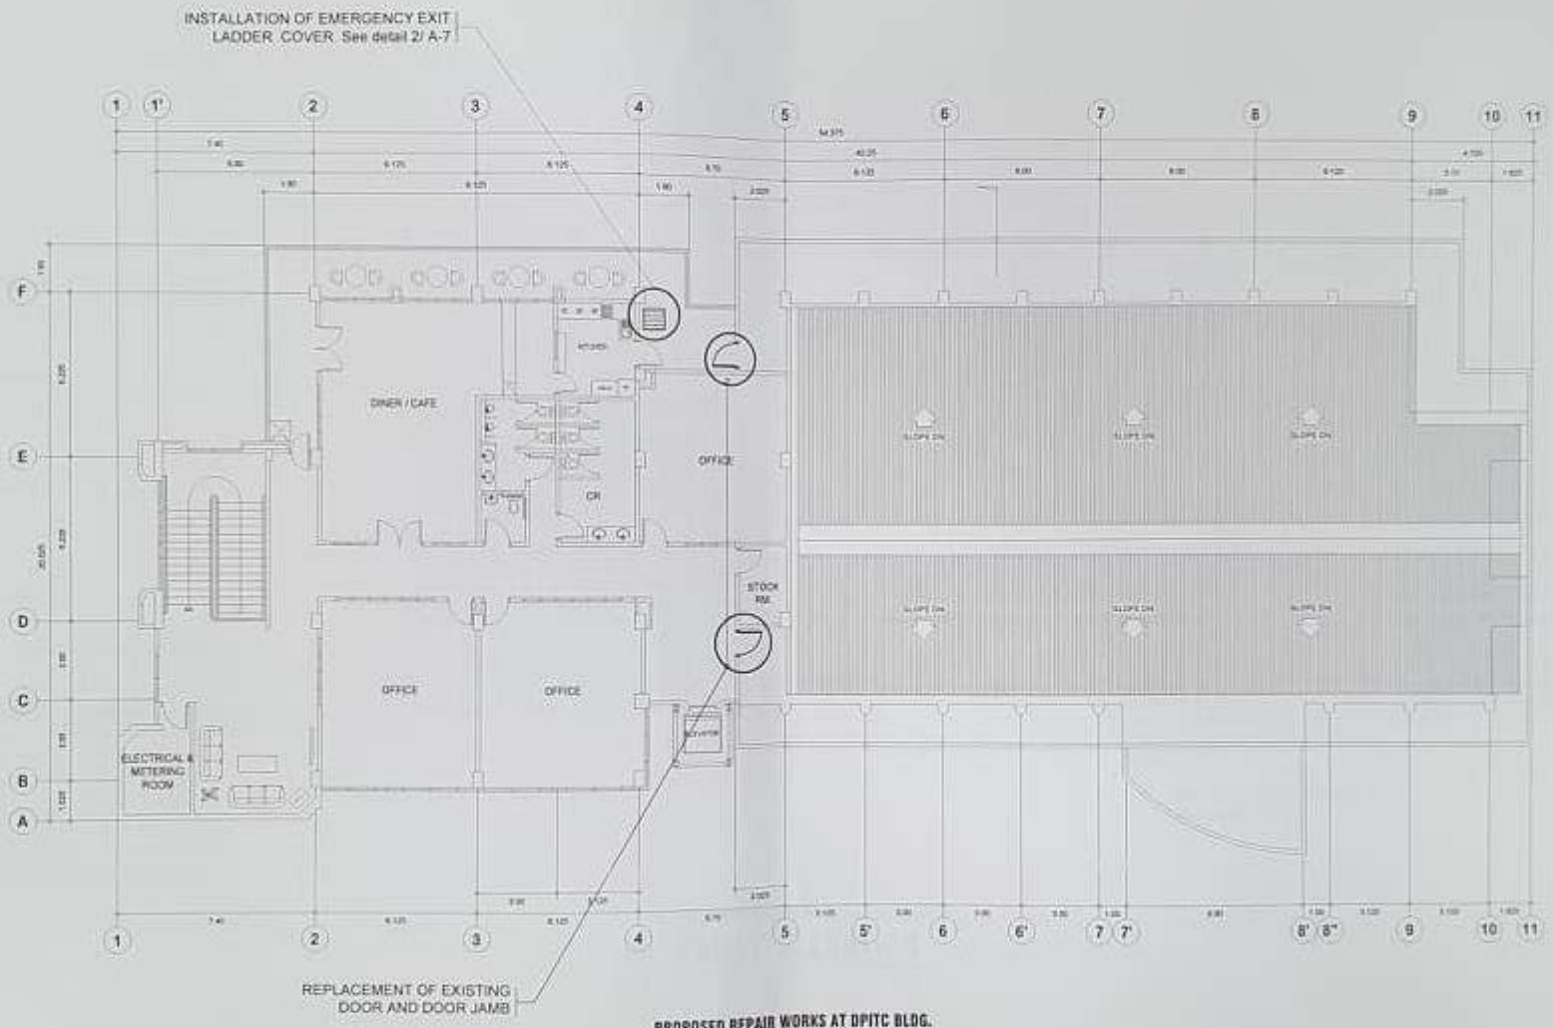

PROPOSED REPAIR WORKS AT DPITC BLDG.

THIRD FLOOR LAYOUT

1 / A-5 SCALE 1:200M

OWNER	PROJECT TITLE / LOCATION	DRAWN / PREPARED BY:	CHECKED/REVIEWED BY:	CHECKED/REVIEWED BY:	CHECKED/REVIEWED BY: (END-USER)	ENDORSED FOR CONSIDERATION:	RECOMMENDING APPROVAL:	APPROVED:	SHEET CONTENTS:	SHEET NO.
PHILIPPINE COUNCIL FOR AGRICULTURE, AQUATIC AND NATURAL RESOURCES RESEARCH AND DEVELOPMENT (PCAARRD) Department of Science and Technology (DOST) ISO 9001:2015 LOS BAÑOS, LAGUNA	REPAIR & IMPROVEMENT OF DPITC BUILDING & GENERATOR HOUSE PCAARRD, LOS BAÑOS, LAGUNA	DONNALYN M. PASUQUIN DATE COMPLETED: OCTOBER 26, 2021	JOSEPH T. SALUTA DATE REVIEWED:	WILMA J. LASTIMOSA DATE REVIEWED:	NOEL A. CATIBOG DATE REVIEWED:	FEZOIL LUZ C. DECENA	MELVIN B. CARLOS	REYNALDO V. EBORA		A-5 13

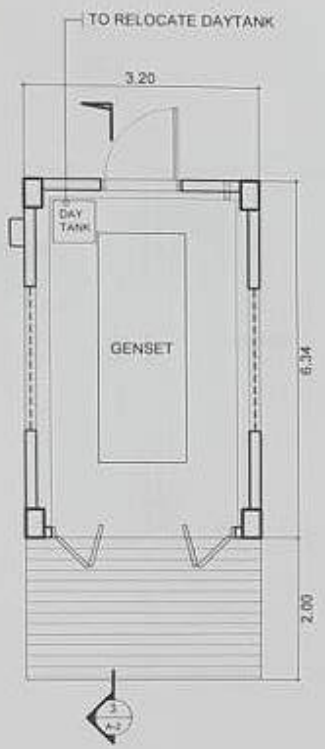

DPITC GENSET HOUSE

1 A-8 EXISTING FLOOR PLAN

SCALE 1:75M

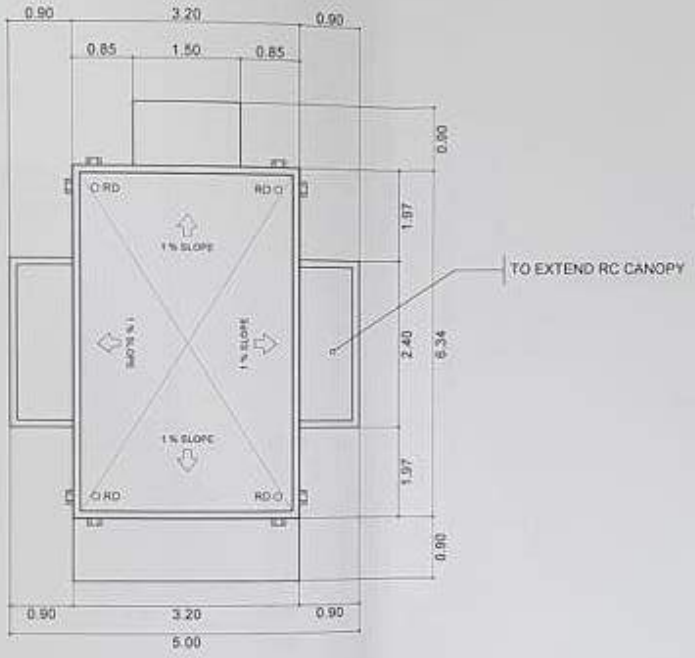

DPITC GENSET HOUSE

2 A-8 EXISTING ROOF PLAN

SCALE 1:75M

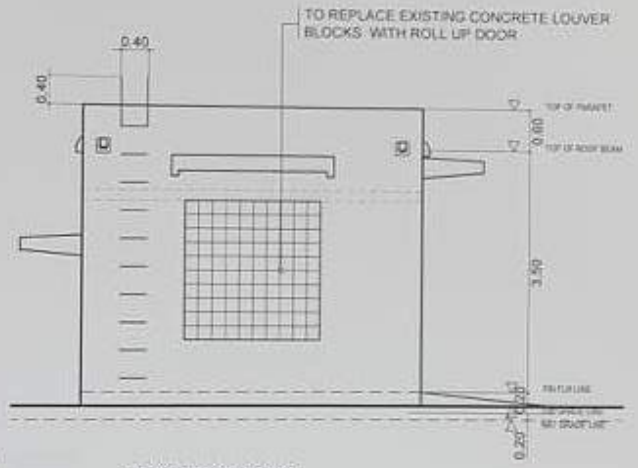

DPITC GENSET HOUSE

3 A-8 EXISTING LEFT SIDE ELEVATION

SCALE 1:75M

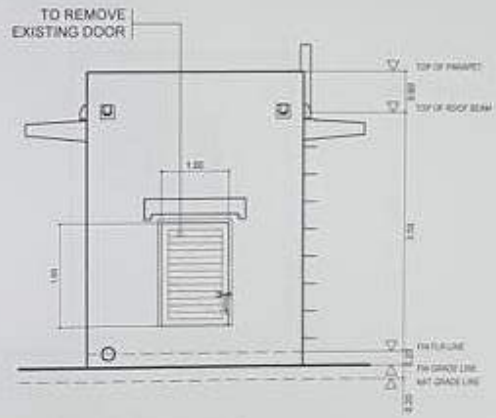

DPITC GENSET HOUSE

4 A-8 EXISTING REAR ELEVATION

SCALE 1:75M

OWNER	PROJECT TITLE / LOCATION	DRAWN / PREPARED BY:	CHECKED/REVIEWED BY:	CHECKED/REVIEWED BY:	CHECKED/REVIEWED BY: (END-USER)	ENDORSED FOR CONSIDERATION:	RECOMMENDING APPROVAL:	APPROVED:	SHEET CONTENTS:	SHEET NO.
PHILIPPINE COUNCIL FOR AGRICULTURE, AQUATIC AND NATURAL RESOURCES RESEARCH AND DEVELOPMENT (PCAARRD) Department of Science and Technology (DOST) ISO 9001:2015 LOS BAÑOS, LAGUNA	REPAIR & IMPROVEMENT OF DPITC BUILDING & GENERATOR HOUSE PCAARRD, LOS BAÑOS, LAGUNA	DONNALYN M. PASUQUIN DATE COMPLETED: OCTOBER 28, 2021	JOSEPH T. SALUTA DATE REVIEWED:	WILFAR J. LASTIMOSA DATE REVIEWED:	NOEL A. CATIBOG DATE REVIEWED:	FEZOIL LUZ C. DECENA	MELVIN B. CARLOS	REYNALDO V. EBORA	EXISTING FLOOR PLAN EXISTING ROOF PLAN EXISTING LEFT SIDE ELEVATION EXISTING REAR ELEVATION	A-8 13

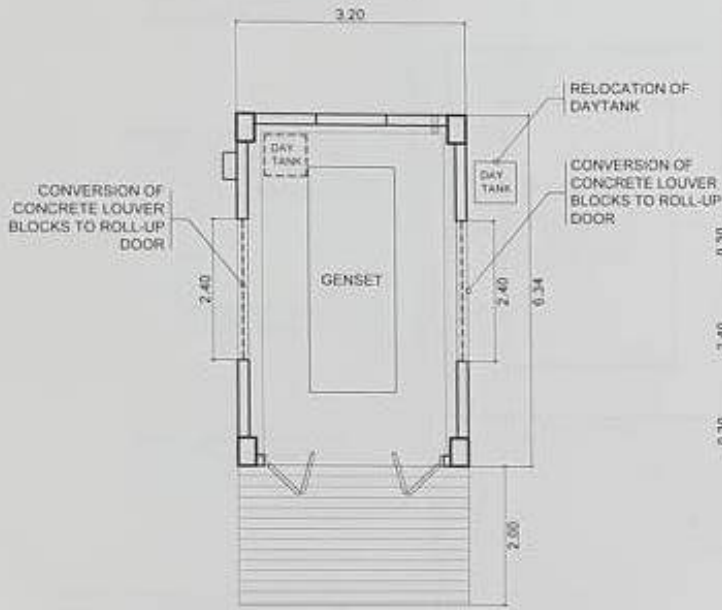

DPITC GENSET HOUSE

PROPOSED FLOOR PLAN

1 / A-9 SCALE 1:75M

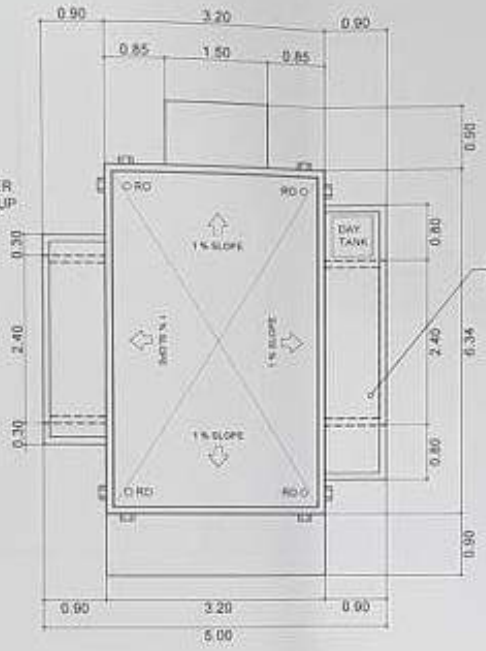

DPITC GENSET HOUSE

PROPOSED ROOF PLAN

1 / A-9 SCALE 1:75M

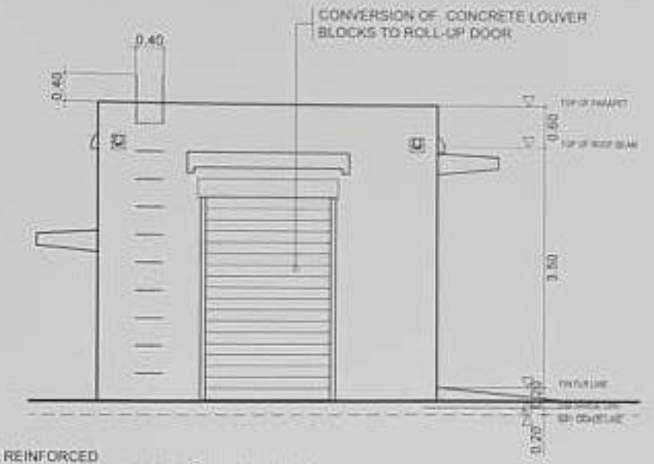

EXTENSION OF REINFORCED CONCRETE CANOPY

DPITC GENSET HOUSE

PROPOSED LEFT SIDE ELEVATION

1 / A-9 SCALE 1:75M

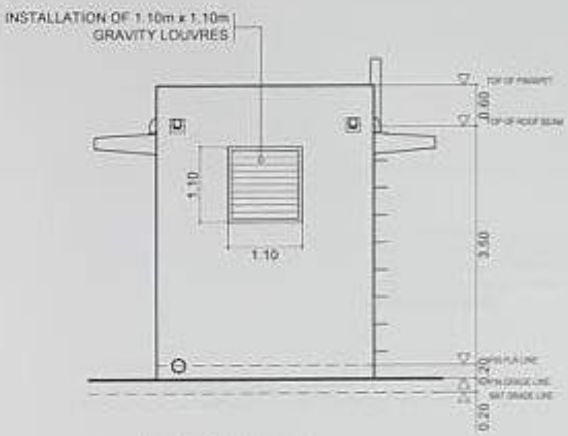

DPITC GENSET HOUSE

PROPOSED REAR ELEVATION

1 / A-9 SCALE 1:75M

OWNER	PROJECT TITLE / LOCATION	DRAWN / PREPARED BY:	CHECKED/REVIEWED BY:	CHECKED/REVIEWED BY:	CHECKED/REVIEWED BY (END-USER):	ENDORSED FOR CONSIDERATION:	RECOMMENDING APPROVAL:	APPROVED:	SHEET CONTENTS:	SHEET NO.
PHILIPPINE COUNCIL FOR AGRICULTURE, AQUATIC AND NATURAL RESOURCES RESEARCH AND DEVELOPMENT (PCAARRD) Department of Science and Technology (DOST) ISO 9001:2015 LOS BAÑOS, LAGUNA	REPAIR & IMPROVEMENT OF DPITC BUILDING & GENERATOR HOUSE PCAARRD, LOS BAÑOS, LAGUNA	DONNALYN M. PASUQUIN DATE COMPLETED: OCTOBER 26, 2021	JOSEPH T. SALUTA DATE REVIEWED:	WILMAR S. LASTIMOSA DATE REVIEWED:	NOEL A. CATIBOG DIRECTOR, TTPC - PCAARRD DATE REVIEWED:	FEZOIL LUIZ C. DECENA DIRECTOR - PCAARRD	MELVIN B. CARLOS DEPUTY EXECUTIVE DIRECTOR - PCAARRD	REYNALDO V. EBORA EXECUTIVE DIRECTOR - PCAARRD	PROPOSED FLOOR PLAN PROPOSED ROOF PLAN PROPOSED LEFT SIDE ELEVATION PROPOSED REAR ELEVATION	A-9 13

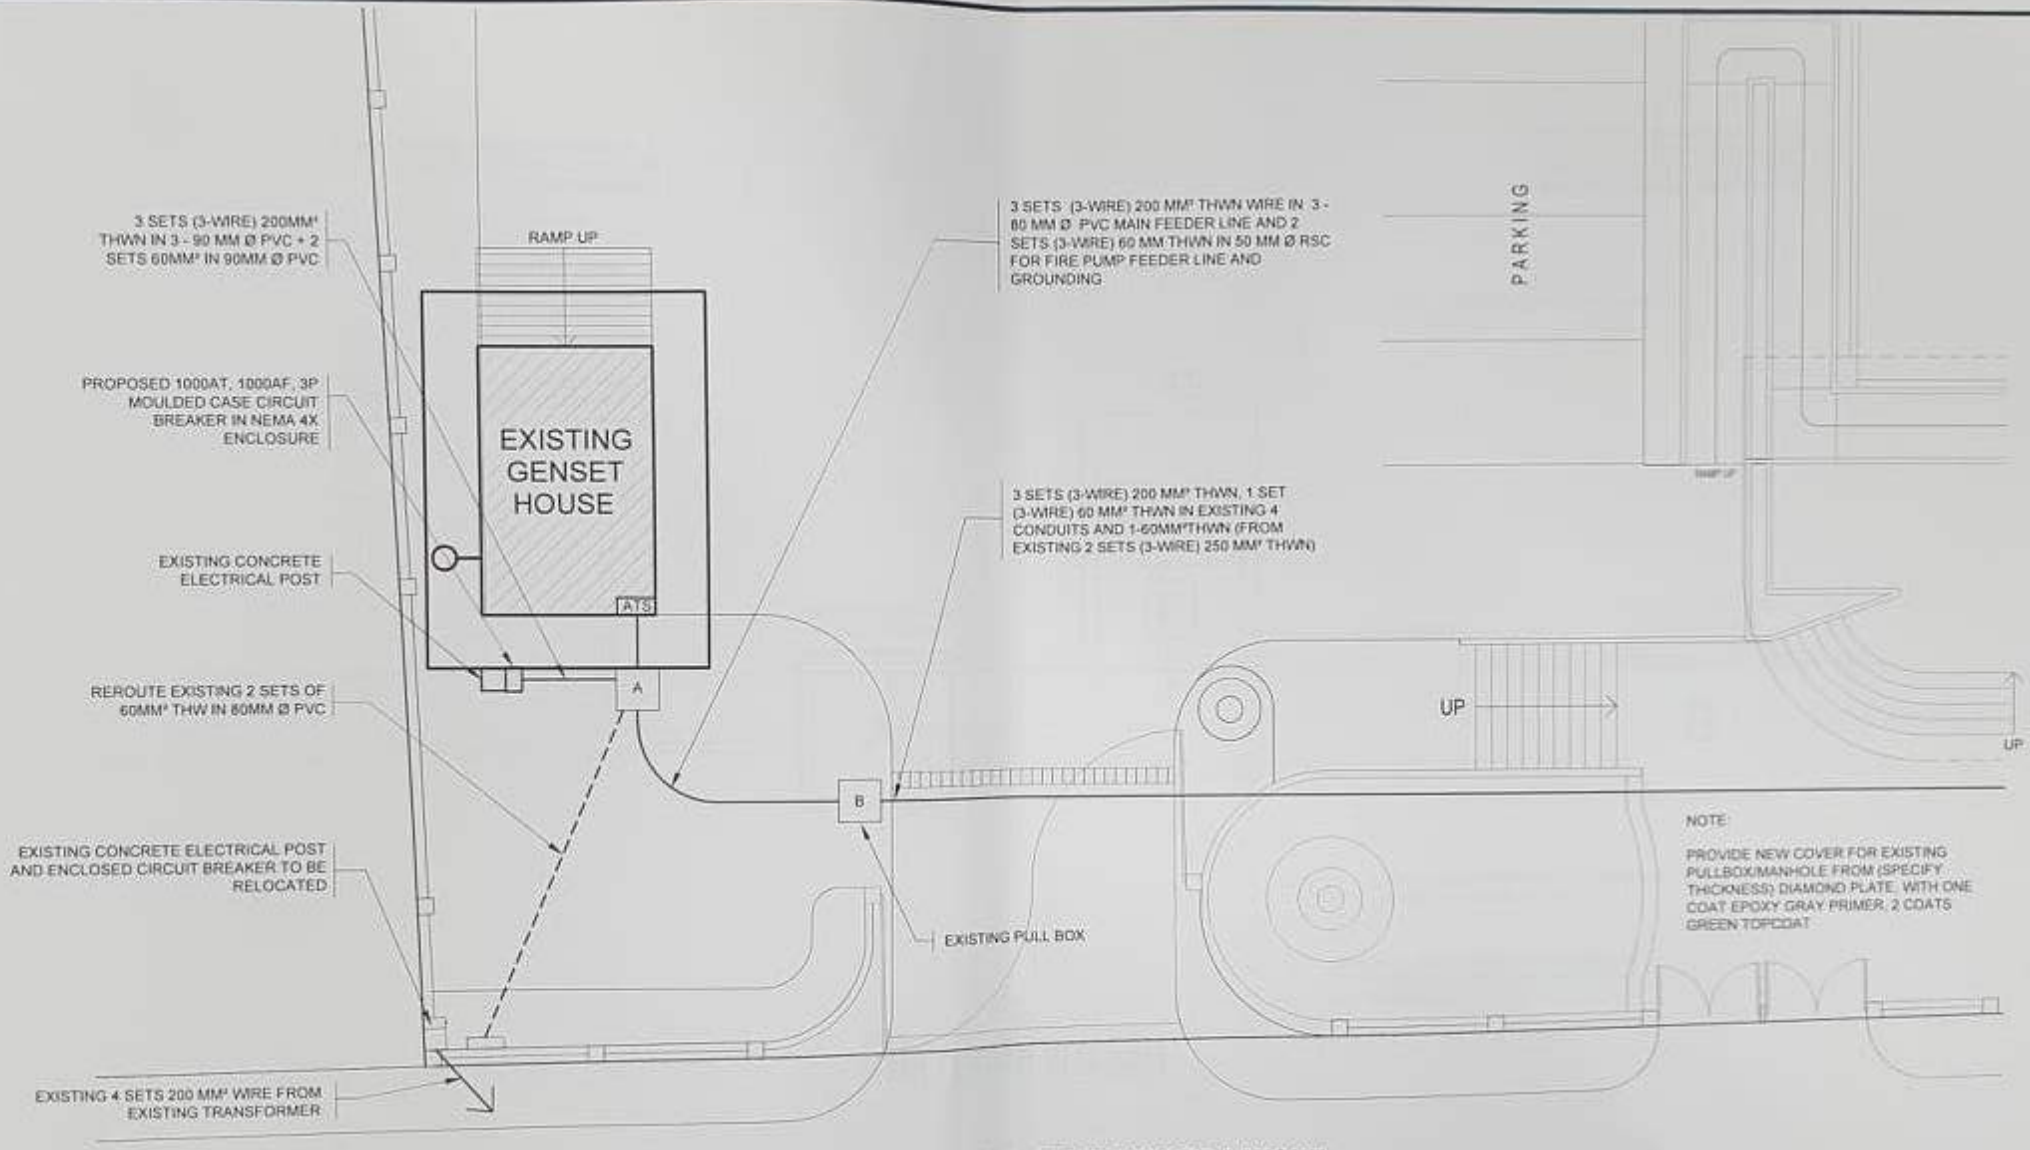

PROPOSED MAIN FEEDER LAYOUT

1 / E-1 SCALE NTS

OWNER	PROJECT TITLE / LOCATION	DRAWN / PREPARED BY	CHECKED/REVIEWED BY	CHECKED/REVIEWED BY	CHECKED/REVIEWED BY (END-USER)	ENDORSED FOR CONSIDERATION	RECOMMENDING APPROVAL	APPROVED	SHEET CONTENTS	SHEET NO.
PHILIPPINE COUNCIL FOR AGRICULTURE, AQUATIC AND NATURAL RESOURCES RESEARCH AND DEVELOPMENT (PCAARRD) Department of Science and Technology (DOST) ISO 9001:2015 LOS BAÑOS, LAGUNA	REPAIR & IMPROVEMENT OF DPITC BUILDING & GENERATOR HOUSE PCAARRD, LOS BAÑOS, LAGUNA	DONNALYN M. PASUQUIN DATE COMPLETED: OCTOBER 26, 2021	DARYLL C. SUMIRAN DATE REVIEWED:	WILMAN J. LASTIMOSA DATE REVIEWED:	NOEL A. CATIBOG DATE REVIEWED:	FEZOIL LUZ C. DECENA	MELVIN B. CARLOS	REYNALDO V. EBORA	PROPOSED MAIN FEEDER LAYOUT	E-1 13

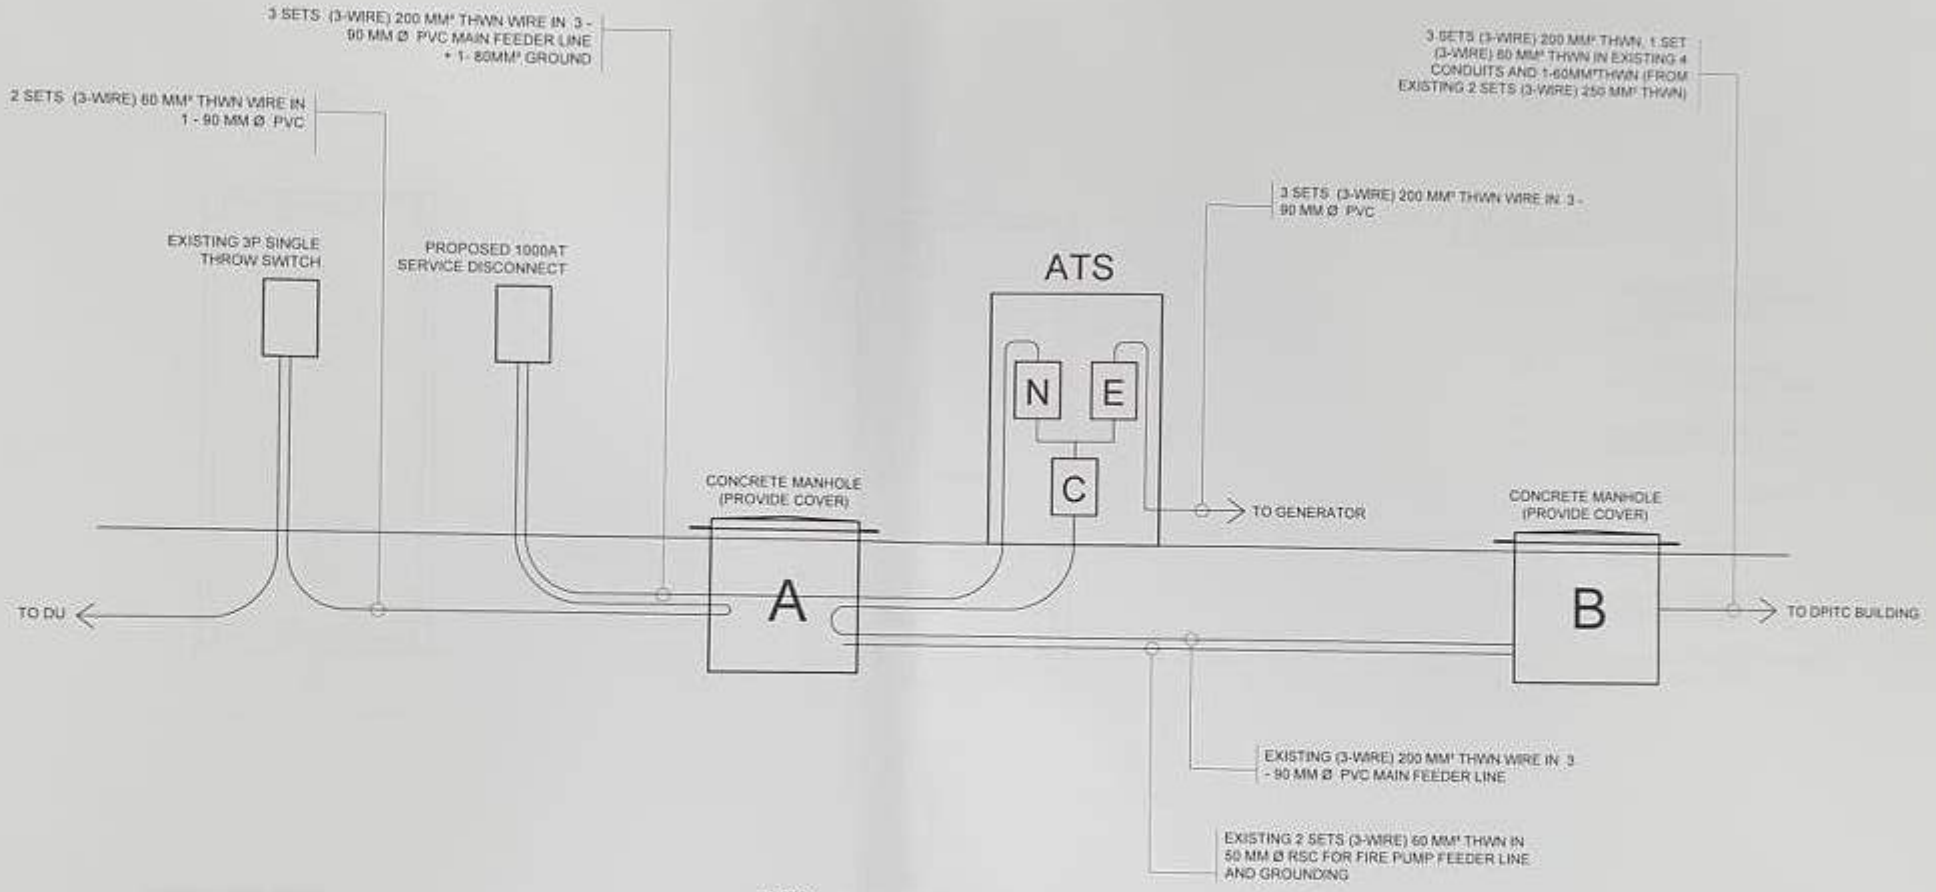

DPITC

MAIN FEEDER DIAGRAM

1 / E-3 SCALE NTS

OWNER	PROJECT TITLE / LOCATION	DRAWN / PREPARED BY:	CHECKED/REVIEWED BY:	CHECKED/REVIEWED BY:	CHECKED/REVIEWED BY: (END-USER)	ENDORSED FOR CONSIDERATION:	RECOMMENDING APPROVAL:	APPROVED:	SHEET CONTENTS:	SHEET NO:
PHILIPPINE COUNCIL FOR AGRICULTURE, AQUATIC AND NATURAL RESOURCES RESEARCH AND DEVELOPMENT (PCAARRD) Department of Science and Technology (DOST) ISO 9001:2015 LOS BAÑOS, LAGUNA	REPAIR & IMPROVEMENT OF DPITC BUILDING & GENERATOR HOUSE PCAARRD, LOS BAÑOS, LAGUNA	DONNALYN M. PASUQUIN DATE COMPLETED: OCTOBER 26, 2021	DARYLL C. SUMIRAN DATE REVIEWED:	WILMAR J. LASTIMOSA DATE REVIEWED:	NOEL A. CATIBOG DATE REVIEWED:	FEZOIL LUZ C. DECENA DIRECTOR PCAARRD	MELVIN B. CARLOS DEPUTY EXECUTIVE DIRECTOR PCAARRD	REYNALDO V. EBORA EXECUTIVE DIRECTOR PCAARRD	TABLE OF CONTENTS	E-2 13

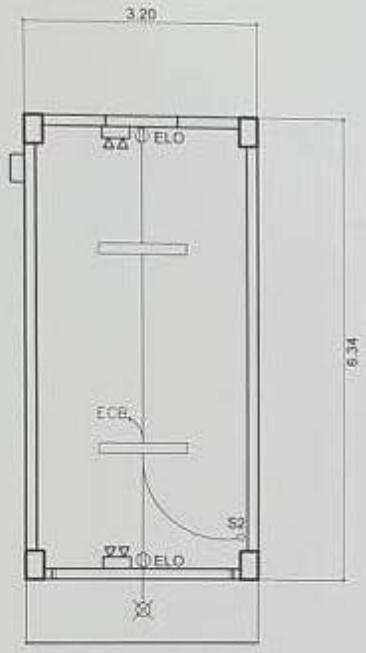

DPITC GENSET HOUSE

1 / E-2 PROPOSED LIGHTING LAYOUT

SCALE 1:75M

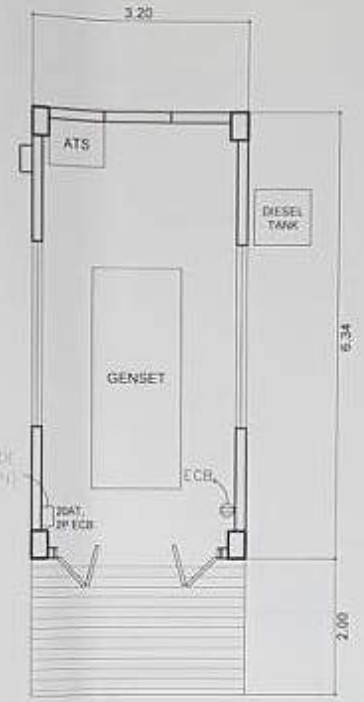

TAP TO BREAKER LOAD SIDE (COMMON)

DPITC GENSET HOUSE

2 / E-2 PROPOSED POWER LAYOUT

SCALE 1:75M

LEGEND:

	1 – 16 WATTS T8 LED LIGHT IN IP65 HOUSING SURFACE MOUNTED
	1 – 12 WATTS LED BULB IN CIRCULAR OUTDOOR FIXTURE
	TWIN HEAD BATTERY PACKED EMERGENCY LED LIGHT
S2	EXISTING TWO GANG SWITCH
	DUPLEX CONVENIENCE OUTLET
ELO	ONE-GANG CONVENIENCE OUTLET FOR EMERGENCY LIGHT
ATS	EXISTING AUTOMATIC TRANSFER SWITCH ENCLOSURE

OWNER	PROJECT TITLE / LOCATION	DRAWN / PREPARED BY:	CHECKED/REVIEWED BY:	CHECKED/REVIEWED BY:	CHECKED/REVIEWED BY (END-USER):	ENDORSED FOR CONSIDERATION:	RECOMMENDING APPROVAL:	APPROVED:	SHEET CONTENTS:	SHEET NO:
PHILIPPINE COUNCIL FOR AGRICULTURE, AQUATIC AND NATURAL RESOURCES RESEARCH AND DEVELOPMENT (PCAARRD) Department of Science and Technology (DOST) ISO 9001:2015 LOS BAÑOS, LAGUNA	REPAIR & IMPROVEMENT OF DPITC BUILDING & GENERATOR HOUSE PCAARRD, LOS BAÑOS, LAGUNA	DONNALYN M. PASUQUIN DATE COMPLETED: OCTOBER 28, 2021	DARYLL C. SUMIRAN DATE REVIEWED:	WILMAR Y. LASTIMOSA DATE REVIEWED:	NOEL A. CATIBOG DATE REVIEWED:	FEZOIL LUZ C. DECENA	MELVIN B. CARLOS	REYNALDO V. EBORA	PROPOSED LIGHTING LAYOUT PROPOSED POWER LAYOUT	E-3 13

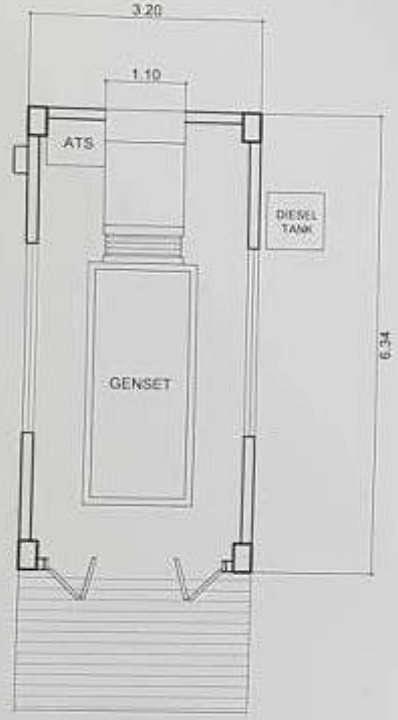

DPITC GENSET HOUSE

1 / M-1 PROPOSED EXHAUST DUCT

SCALE 1:75M

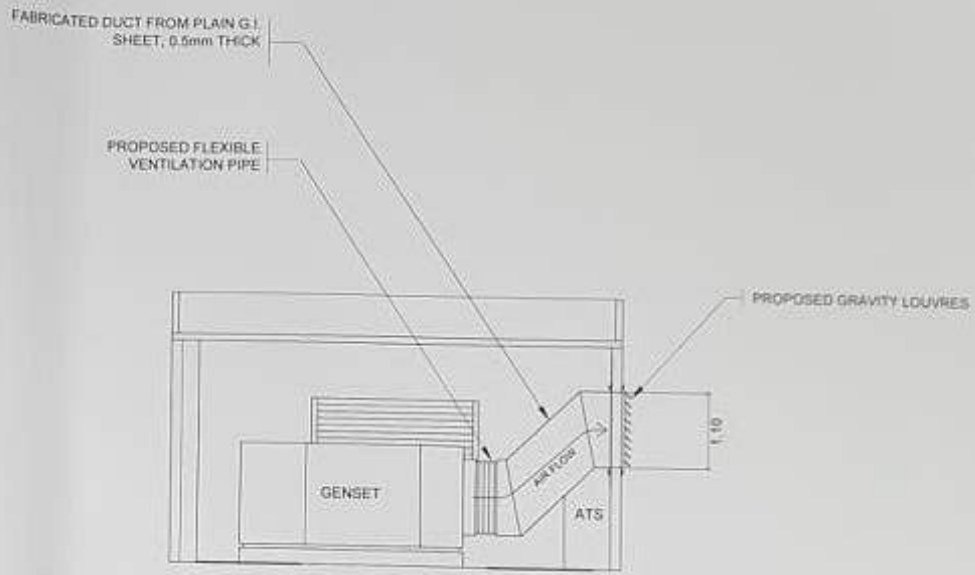

DPITC GENSET HOUSE

2 / M-1 DUCT ELEVATION

SCALE 1:75M

OWNER	PROJECT TITLE / LOCATION	DRAWN / PREPARED BY	CHECKED/REVIEWED BY	CHECKED/REVIEWED BY	CHECKED/REVIEWED BY (END-USER)	ENDORSED FOR CONSIDERATION	RECOMMENDING APPROVAL	APPROVED	SHEET CONTENTS	SHEET NO.
PHILIPPINE COUNCIL FOR AGRICULTURE, AQUATIC AND NATURAL RESOURCES RESEARCH AND DEVELOPMENT (PCAARRD) Department of Science and Technology (DOST) ISO 9001:2015 LOS BAÑOS, LAGUNA	REPAIR & IMPROVEMENT OF DPITC BUILDING & GENERATOR HOUSE PCAARRD, LOS BAÑOS, LAGUNA	DONNALYN M. PASUQUIN DATE COMPLETED: OCTOBER 28, 2021	DARYLL E. SOMIRAN DATE REVIEWED:	WILMAR J. LASTIMOSA DATE REVIEWED:	NOEL A. CATIBOG DATE REVIEWED:	FEZOIL LUZ C. DECENA	MELVIN B. CARLOS	REYNALDO V. EBORA	PROPOSED EXHAUST DUCT FRONT ELEVATION	M-1 13